

- LEGEND:
- 1

NEW DOOR LOCATION
- 2

RELOCATE DOOR AND REPLACE WITH NEW WALL
- 3

NEW WALL
- 4

REMOVE WALL
- 5

REMOVE EXISTING CABINET AND REPLACE WITH 84" HIGH CLOSET CABINET WITH ROD AND SHELF
- 6

NEW BENCH
- 7

NEW WALL HANG MEDICINE CABINET
- 8

NEW LOCATION OF SALVAGED WINDOW
- 9

NEW LIBRARY SHELVES
- 10

NO ACCESS HARDWARE
- 11

NEW ONE-WAY MIRROR WITH DRAPED BOTH SIDES
- 12

REMOVE AND RELOCATE EXISTING CORBELS
- 13

NEW LOCATION FOR EXISTING CORBELS
- 14

REMOVE EXISTING WALL TO 30' ABOVE FINISHED FLOOR WITH WOOD CAP
- 15

NEW WALL 36" HIGH WITH WOOD CAP
- 16

NEW DOOR 36" HIGH
- 17

NEW WALL 60" HIGH WITH WOOD CAP
- 18

REMOVE DOOR
- 19

RELOCATE REFRIGERATOR
- 20

NEW 8' HIGH CEDAR FENCE W/ 5' KEYED GATE
- 21

REMOVE WINDOW TO BE REUSED AND FILL IN WALL TO MATCH EXISTING
- 22

NEW WORK SURFACE (COUNTER)
- 23

NEW DUTCH DOOR
- 24

REMOVE DOOR AND REPLACE W/ 19" LABEL DOOR
- 25

REMOVE GLASS PARTITIONS THIS AREA
- 26

NEW WINDOW LOCATION
- 27

LOWER URINAL TO RMT HGT. * 41" AFF.
- 28

NEW GATE 11'-0" HIGH
- 29


PROVIDE TILE THIS AREA MATCH OTHER TILE AREA
- 30

PROVIDE LEVER HANDLE THIS DOOR(S)
- 31

PROVIDE FULL HANDLE THIS DOOR
- 32

REVERSE DOOR SWING
- 33

VINYL FLOORING THIS AREA

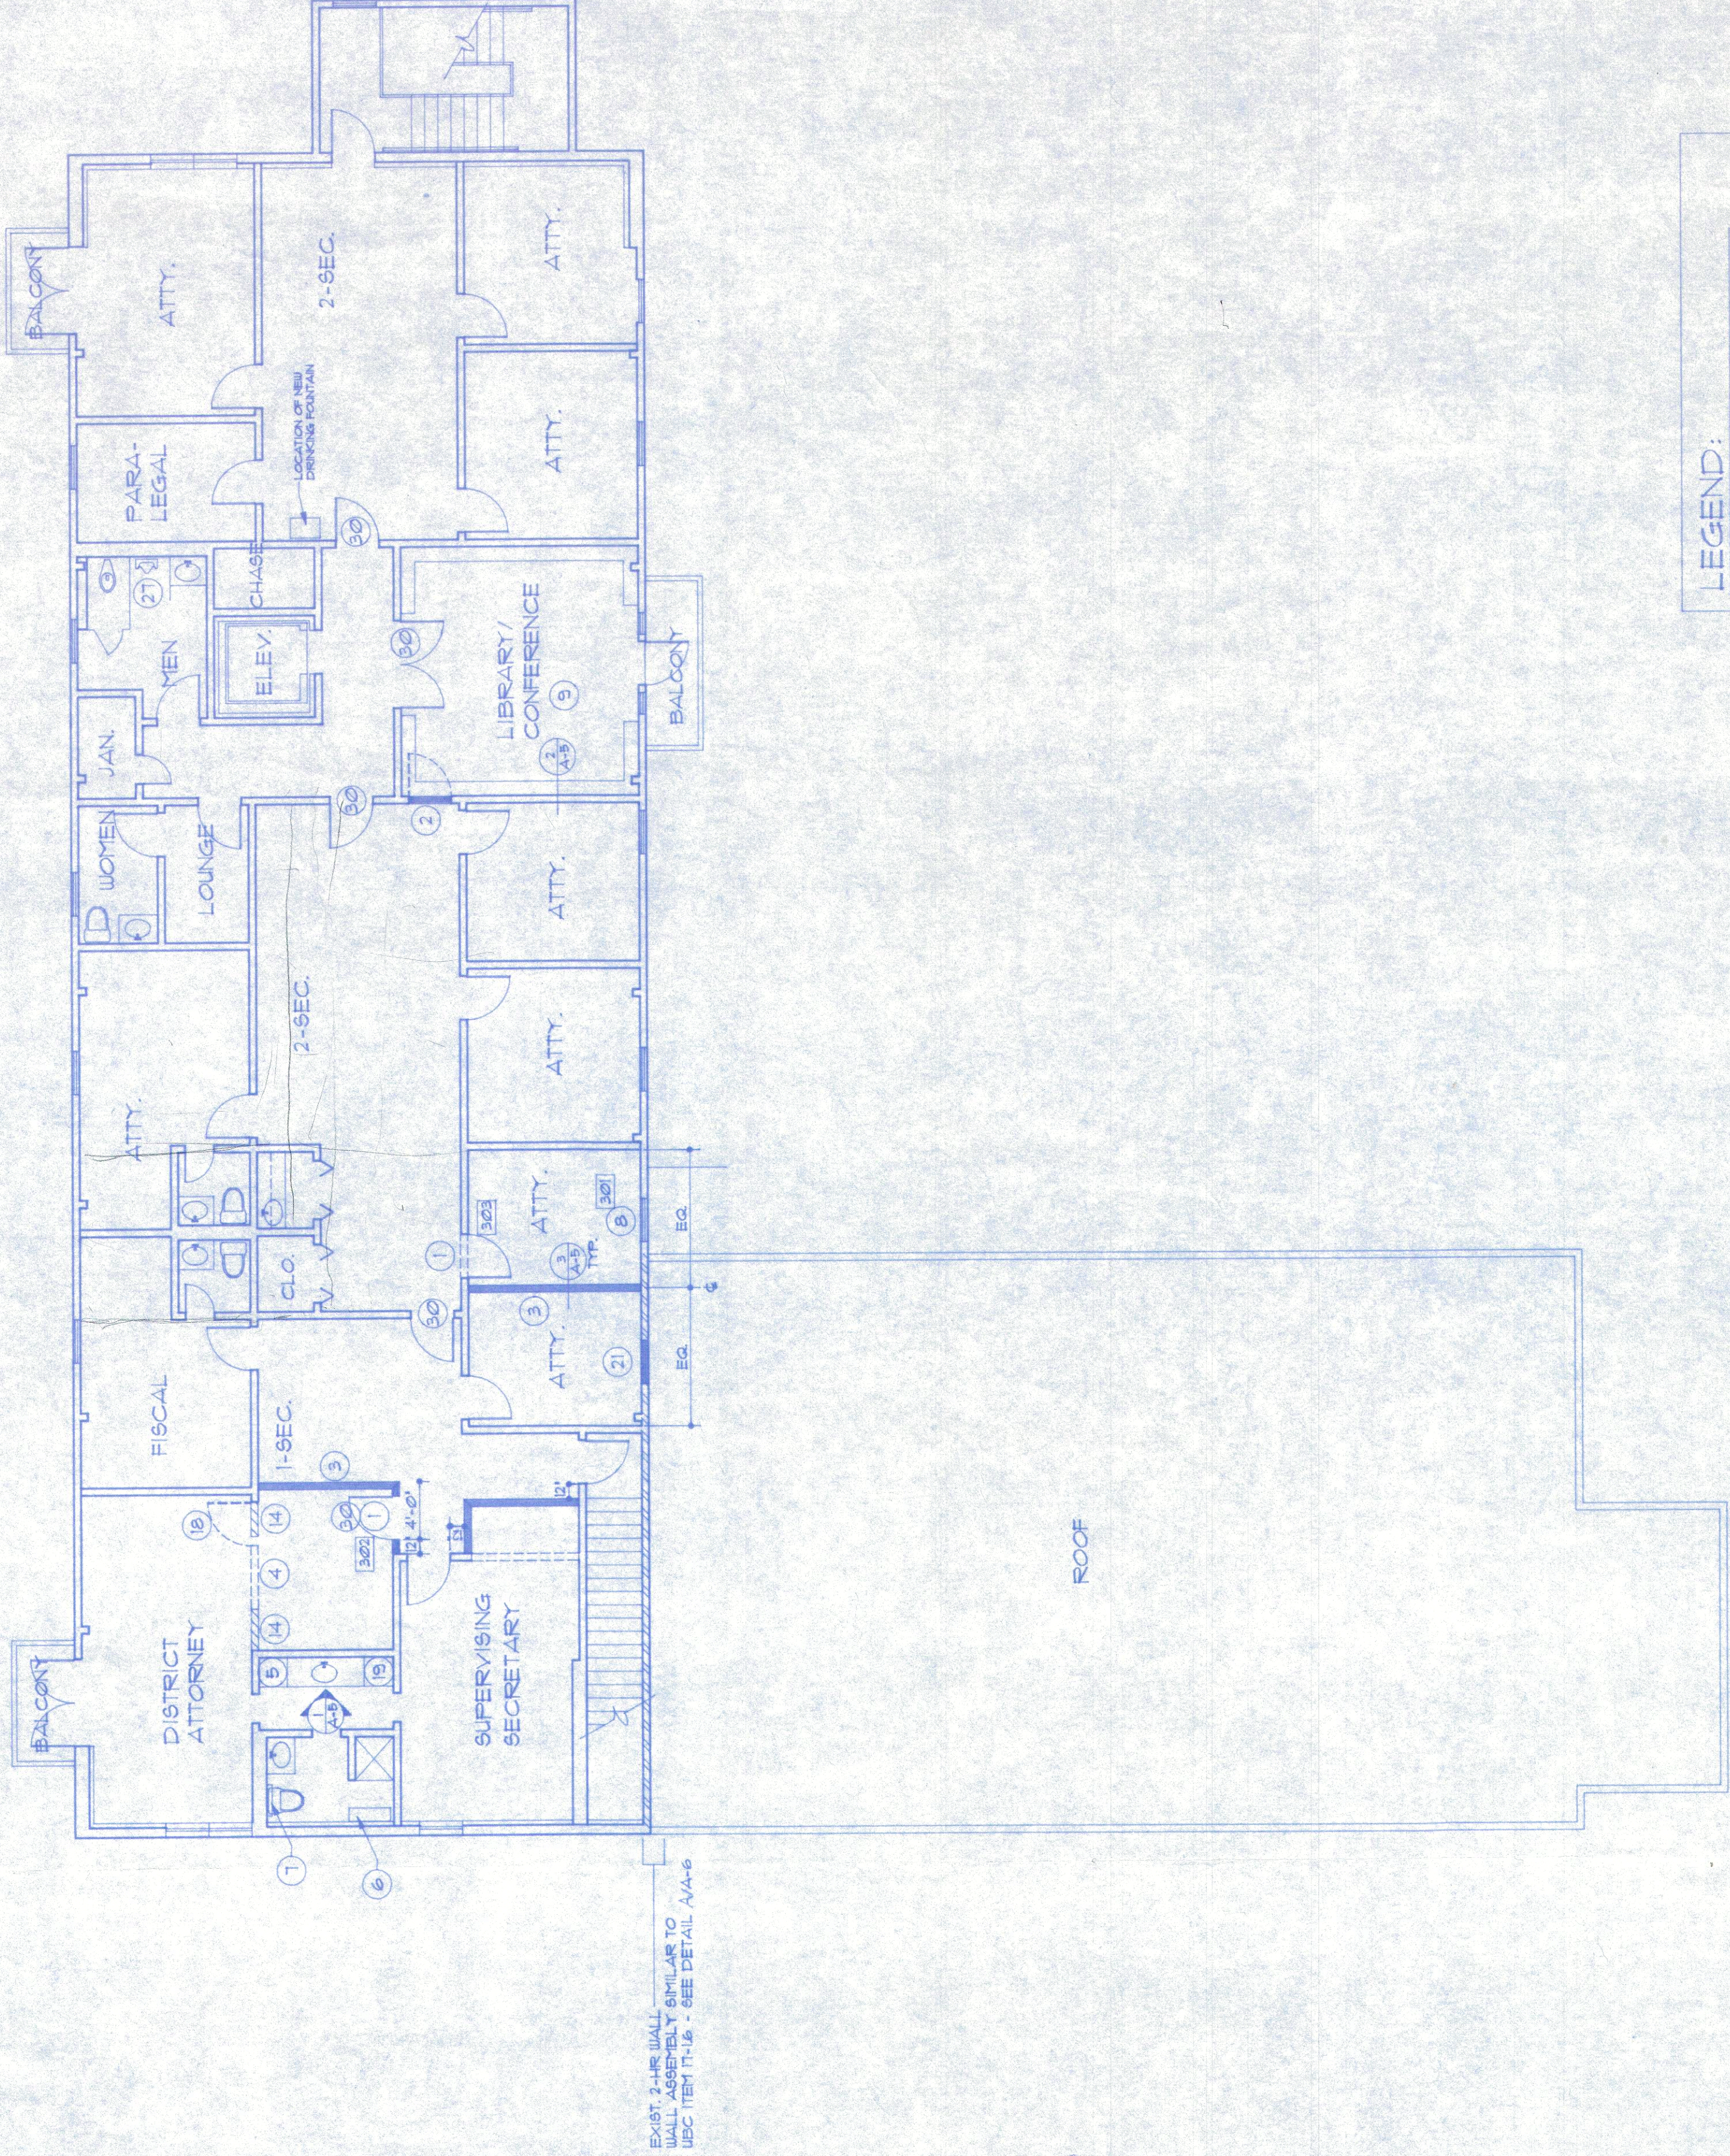

THIRD FLOOR PLAN

- GENERAL NOTES:
- 1

WINDOWS: INSPECT ALL WINDOW HARDWARE AND REPAIR ANY THAT ARE BROKEN
- 2

EXTERIOR: SCRUB, PATCH & REPAIR AS NEEDED ALL WOODWORK AND PAINT

LEGEND:

- NEW FULL HEIGHT WALLS
- NEW HALF HEIGHT WALLS
- REMOVE EXISTING WALL

1/8" = 1'-0"

McHugh • Lloyd • Tyk
ARCHITECTS
301 NORTH GUADALUPE, SUITE 201
SANTA FE, NEW MEXICO 87501
TELEPHONE 505-980-9789 FAX 505-980-1166

TERRITORIAL PLAZA

SANTA FE, NEW MEXICO

Date 25 JULY 1992
Revised 1 OCT 1992
Drawn by AK
Checked by
Job Number 92-37
DWT-PLAZA-FR-1
Sheet Title
THIRD FLOOR PLAN
1/8" = 1'-0"
Sheet No.

001 2 1992

A-3