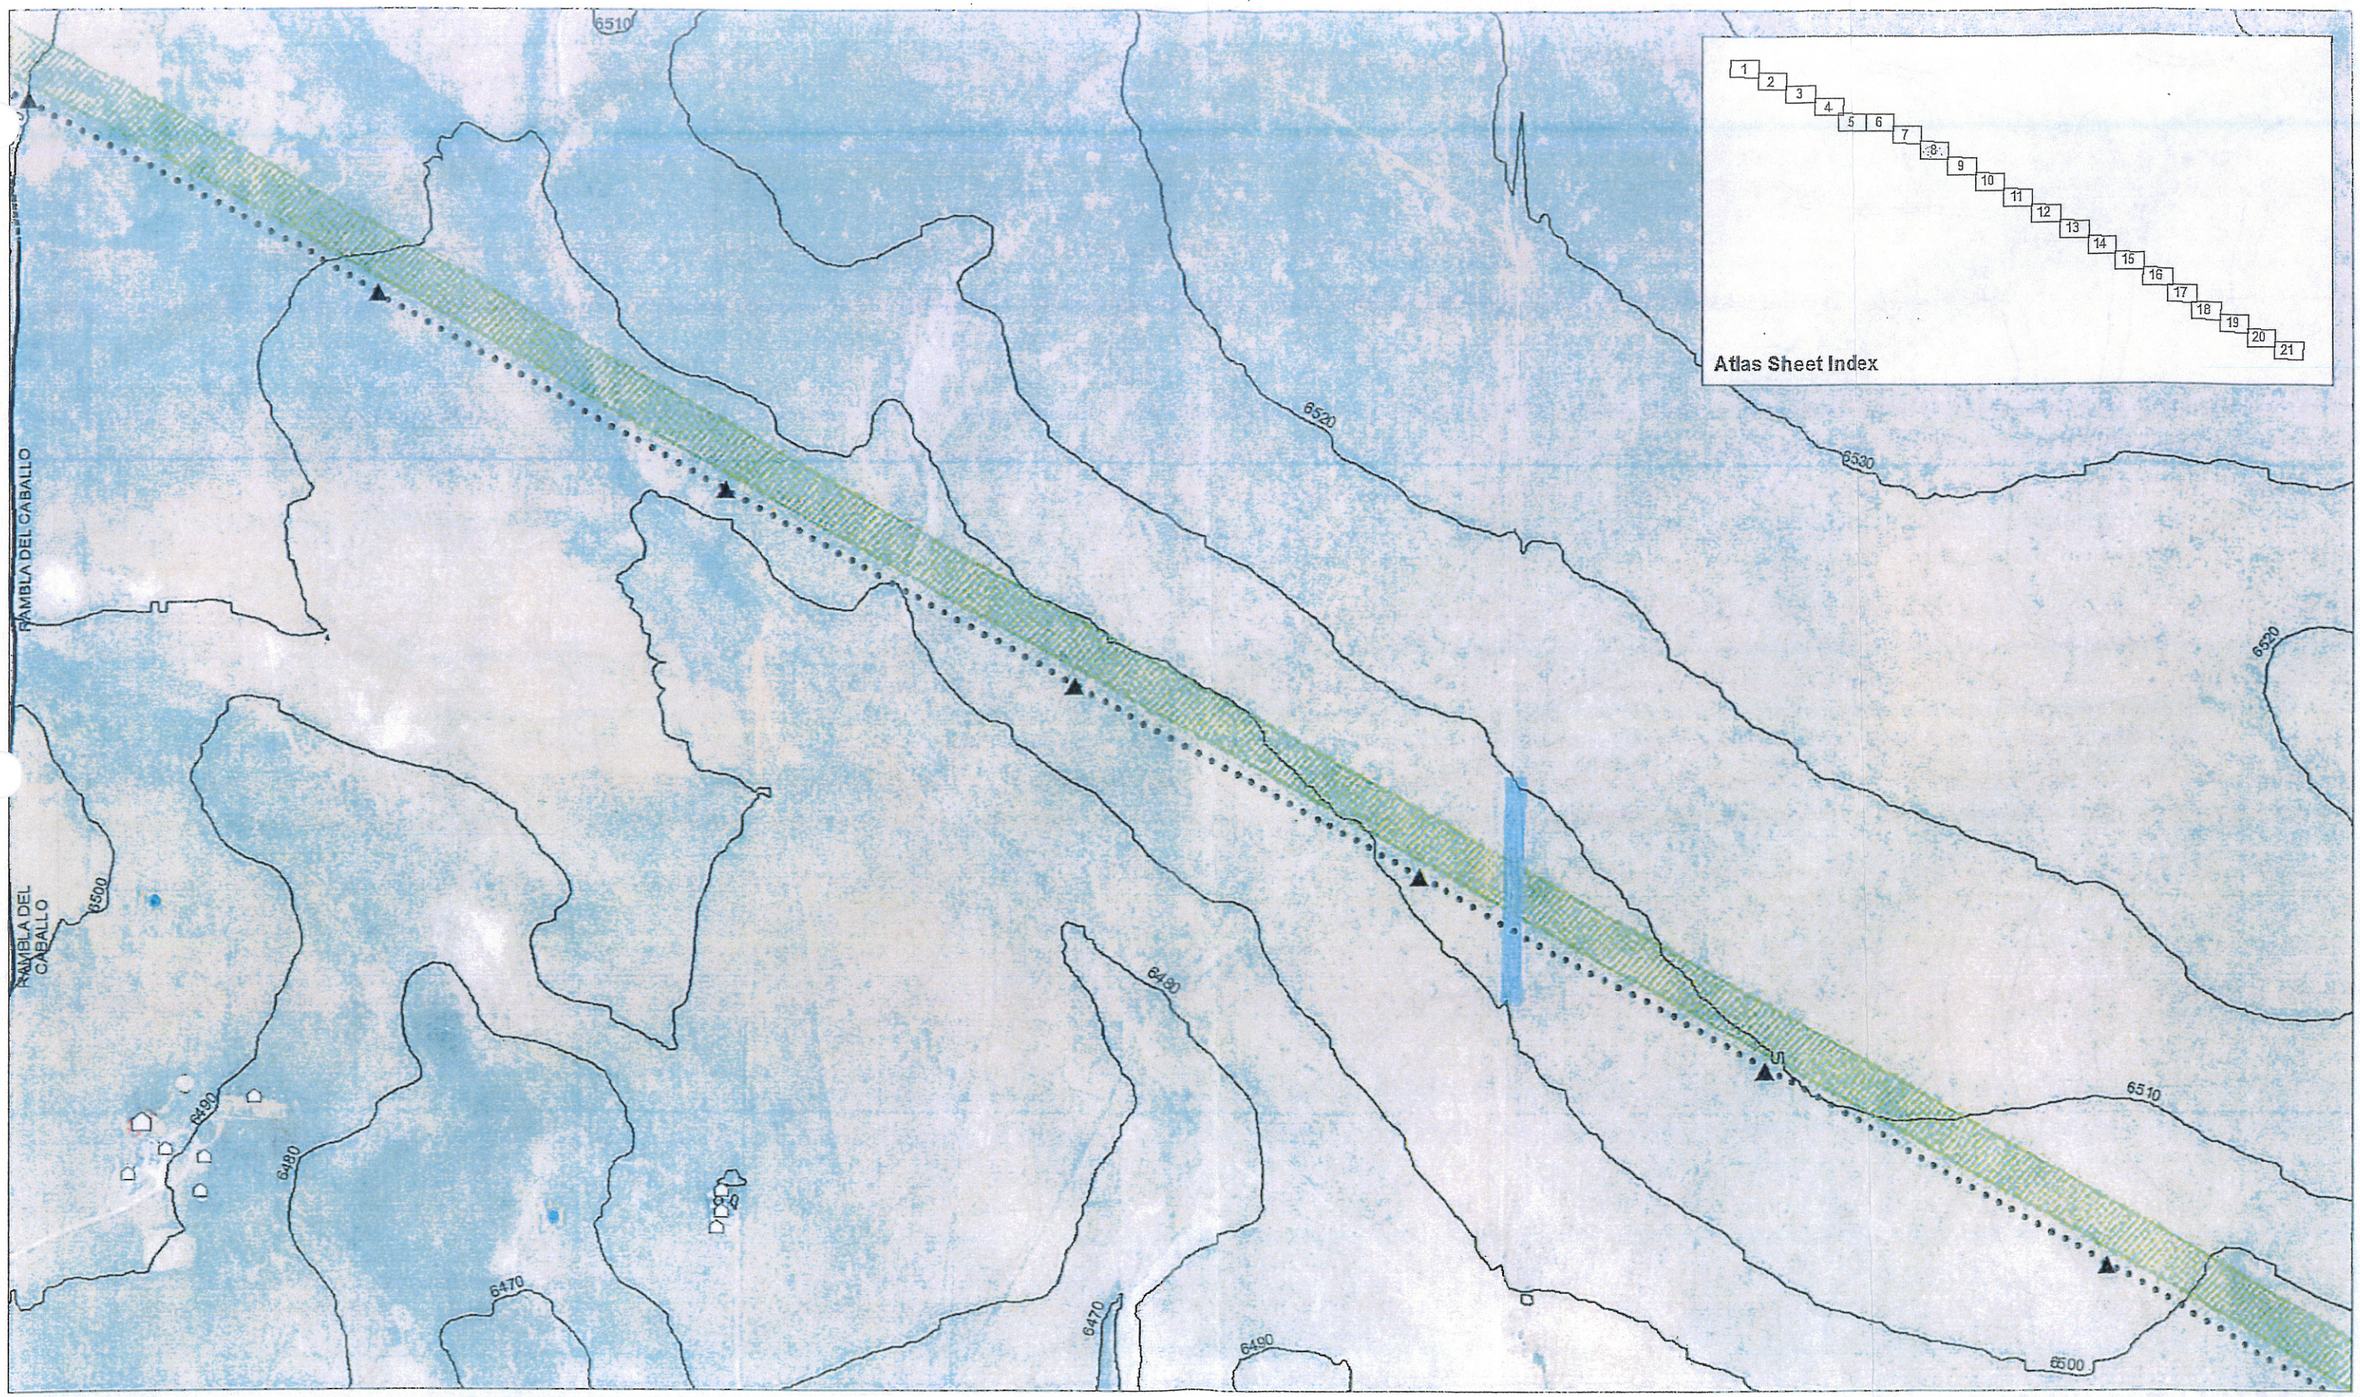


BB2 345kV Transmission Line

Santa Fe County Submittal

Attachment 2, Site Development Plan

Sheet 8 of 21


BB2 Easement (150 feet)
BB Structure (Existing)
Utility Crossing
Water Well
Dwelling
Other Building
SF County E911 Roads
Other Road
BB2 Access Roads
2 - Track
Overland
Slope
0 - 15%
15 - 30%

0 500 Feet

Map Date: 4/10/2018
Contour Interval: 10 feet
Data Sources: Santa Fe County, NM Oil Conservation Division, NM State Engineer, PNM TSD, PNM DGIS, USGS, Esri

PNM

NRD-35

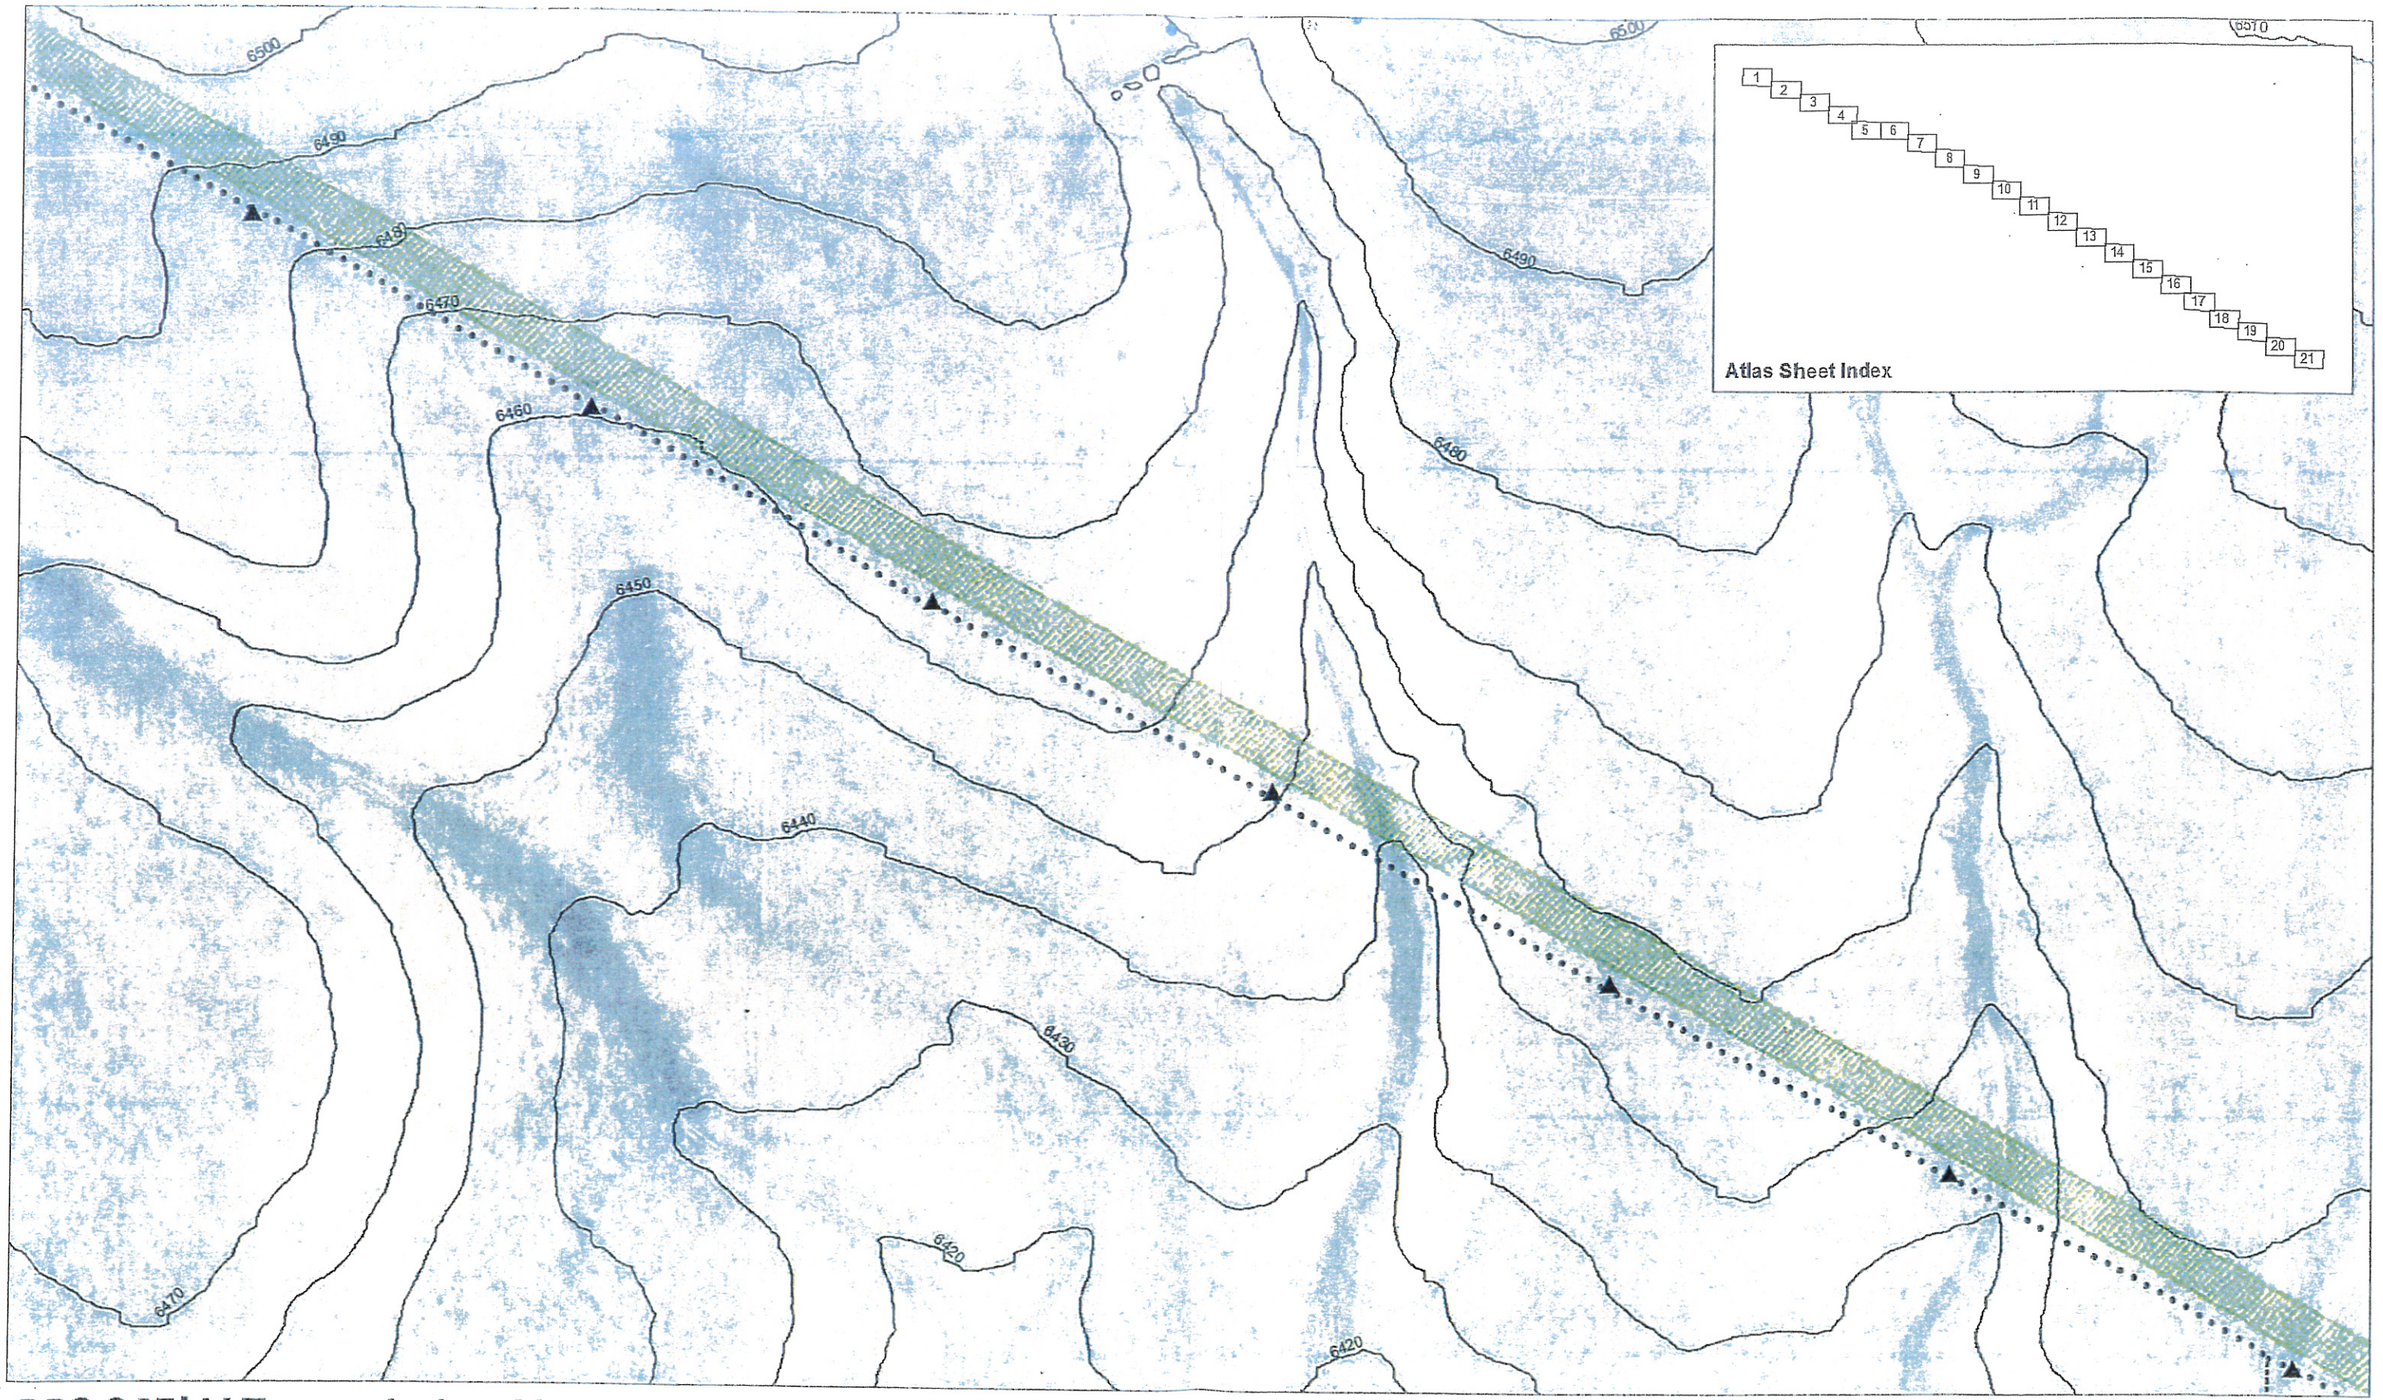

BB2 345kV Transmission Line

Santa Fe County Submittal

Attachment 2, Site Development Plan

Sheet 9 of 21


BB2 Easement (150 feet)
BB Structure (Existing)
Water Well
BB2 Access Roads
2 - Track
Overland
Slope
0 - 15%
15 - 30%

0 500
Feet

Map Date: 4/10/2018
Contour Interval: 10 feet
Data Sources: Santa Fe County, NM Oil Conservation-Division, NM State Engineer, PNM ESD, PNM DGIS,USGS, Esri

PNM

NSB-36

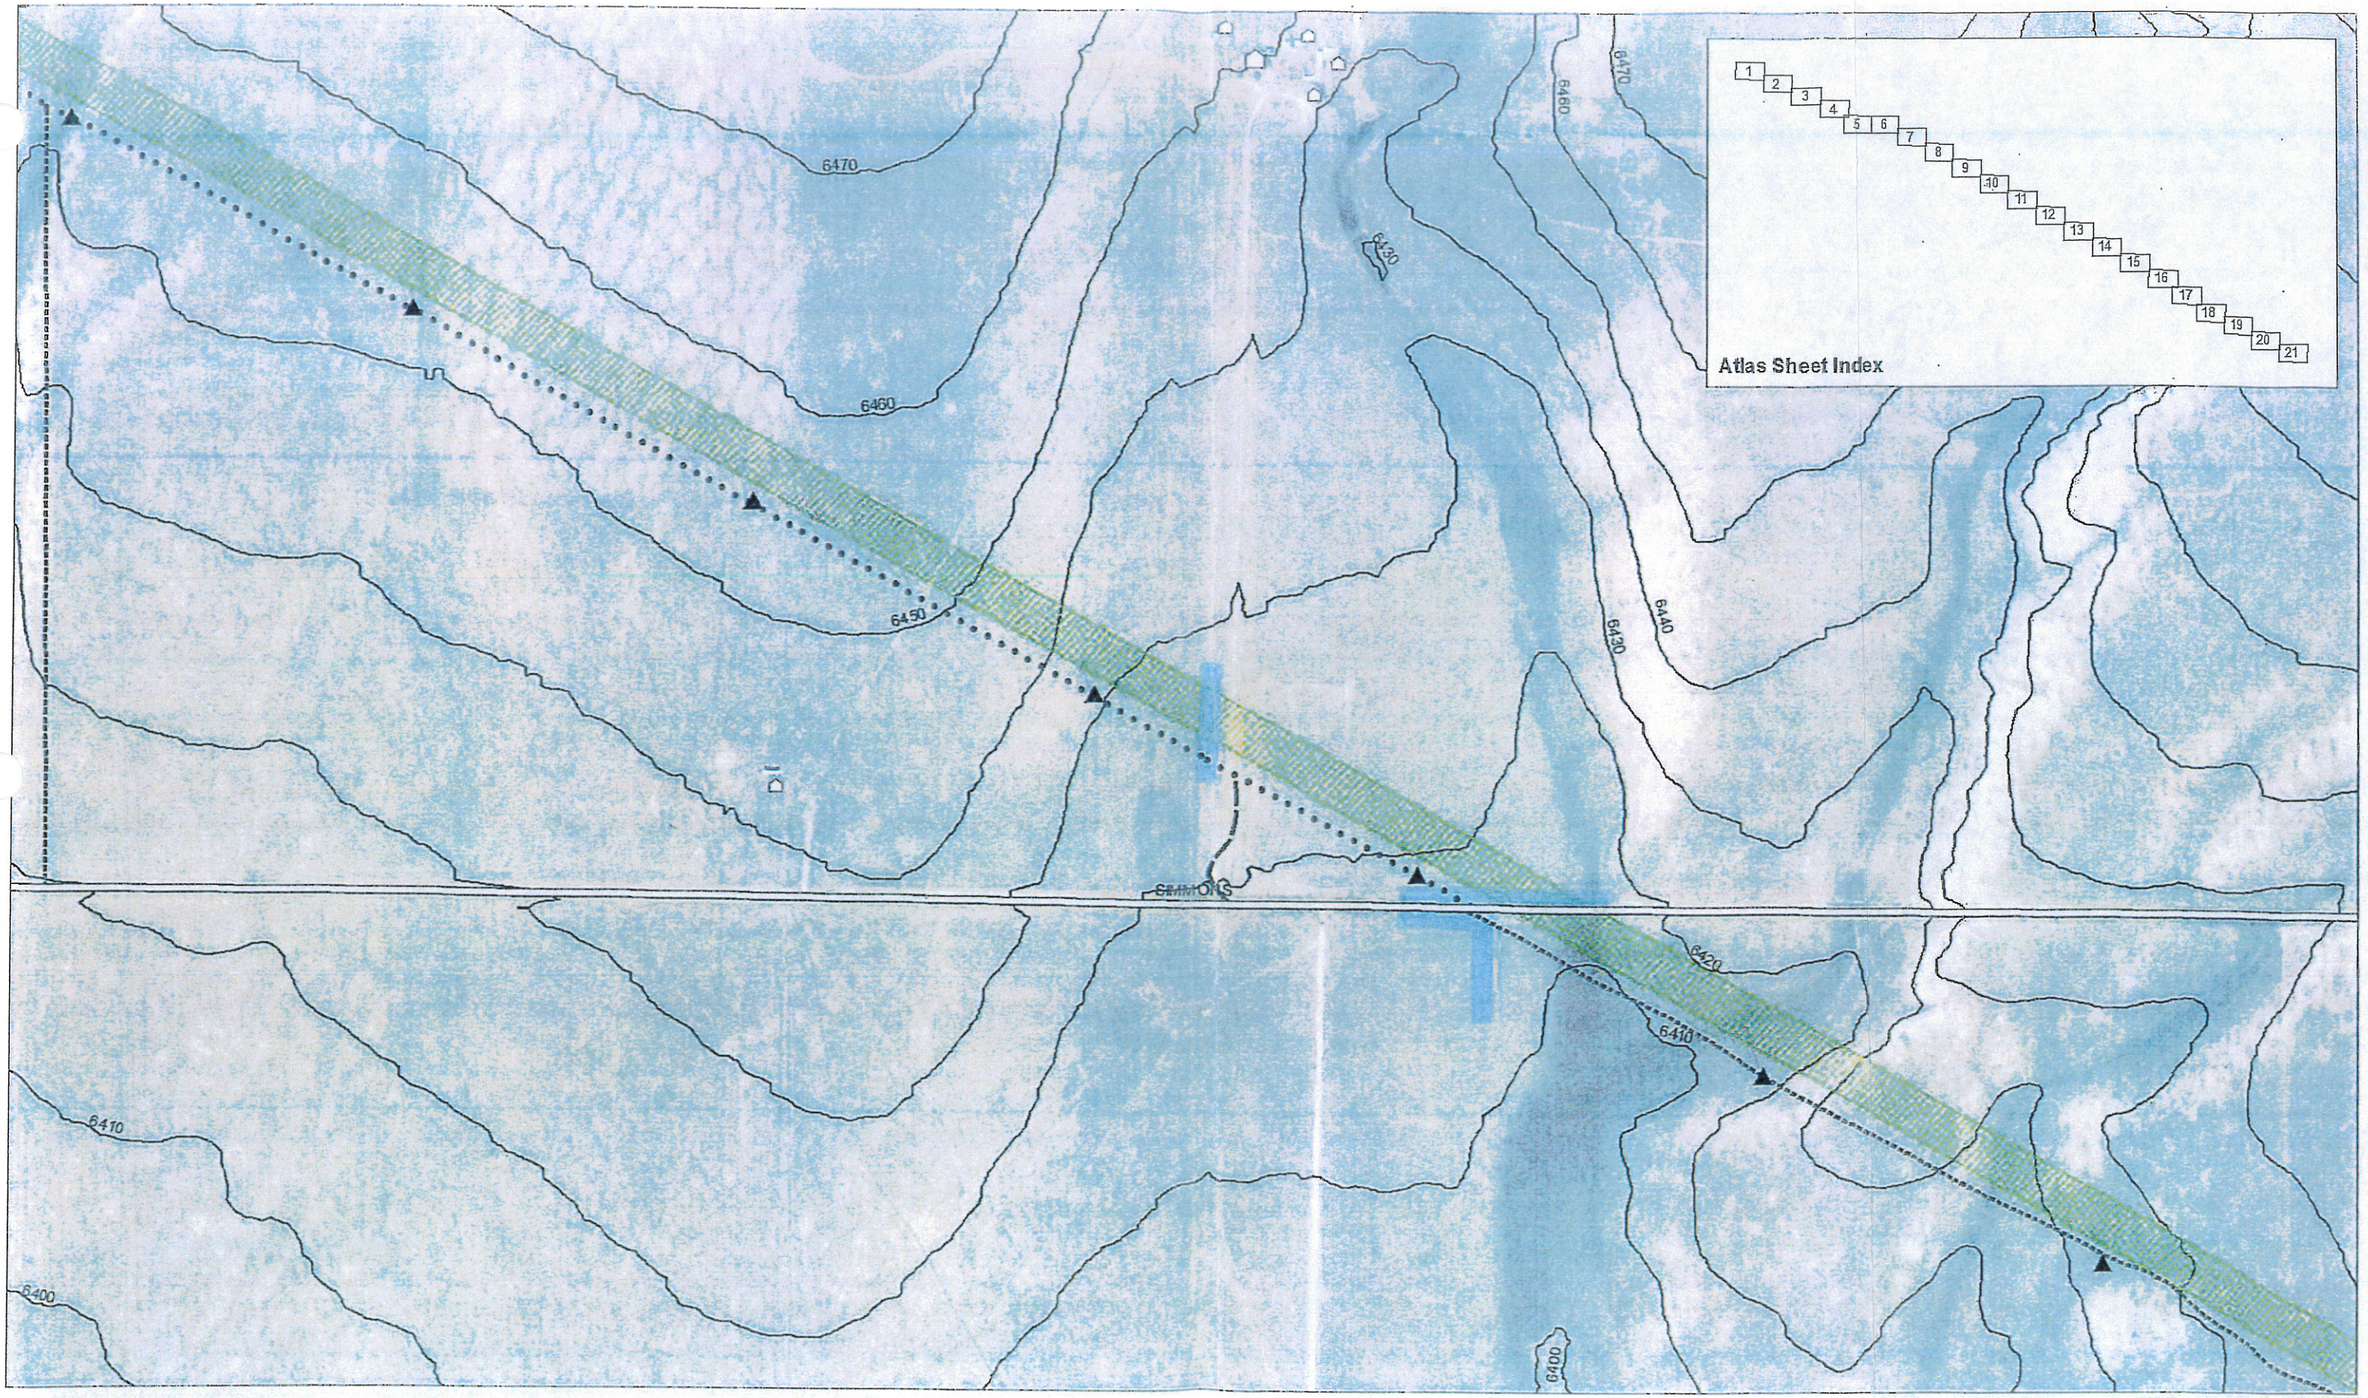

BB2 345kV Transmission Line

Santa Fe County Submittal

Attachment 2, Site Development Plan

Sheet 10 of 21


BB2 Easement (150 feet)
BB Structure (Existing)
Utility Crossing
Water Well
Dwelling
Other Building
SF County E911 Roads
State Highway
BB2 Access Roads
2 - Track
Bladed dirt
Overland
Slope
0 - 15%
15 - 30%

0 500
Feet

Map Date: 4/10/2018
Contour Interval: 10 feet
Data Sources: Santa Fe County, NM Oil Conservation Division, NM State Engineer, PNM ESD, PNM DGIS,USGS, Esri

PNM

NBB-37

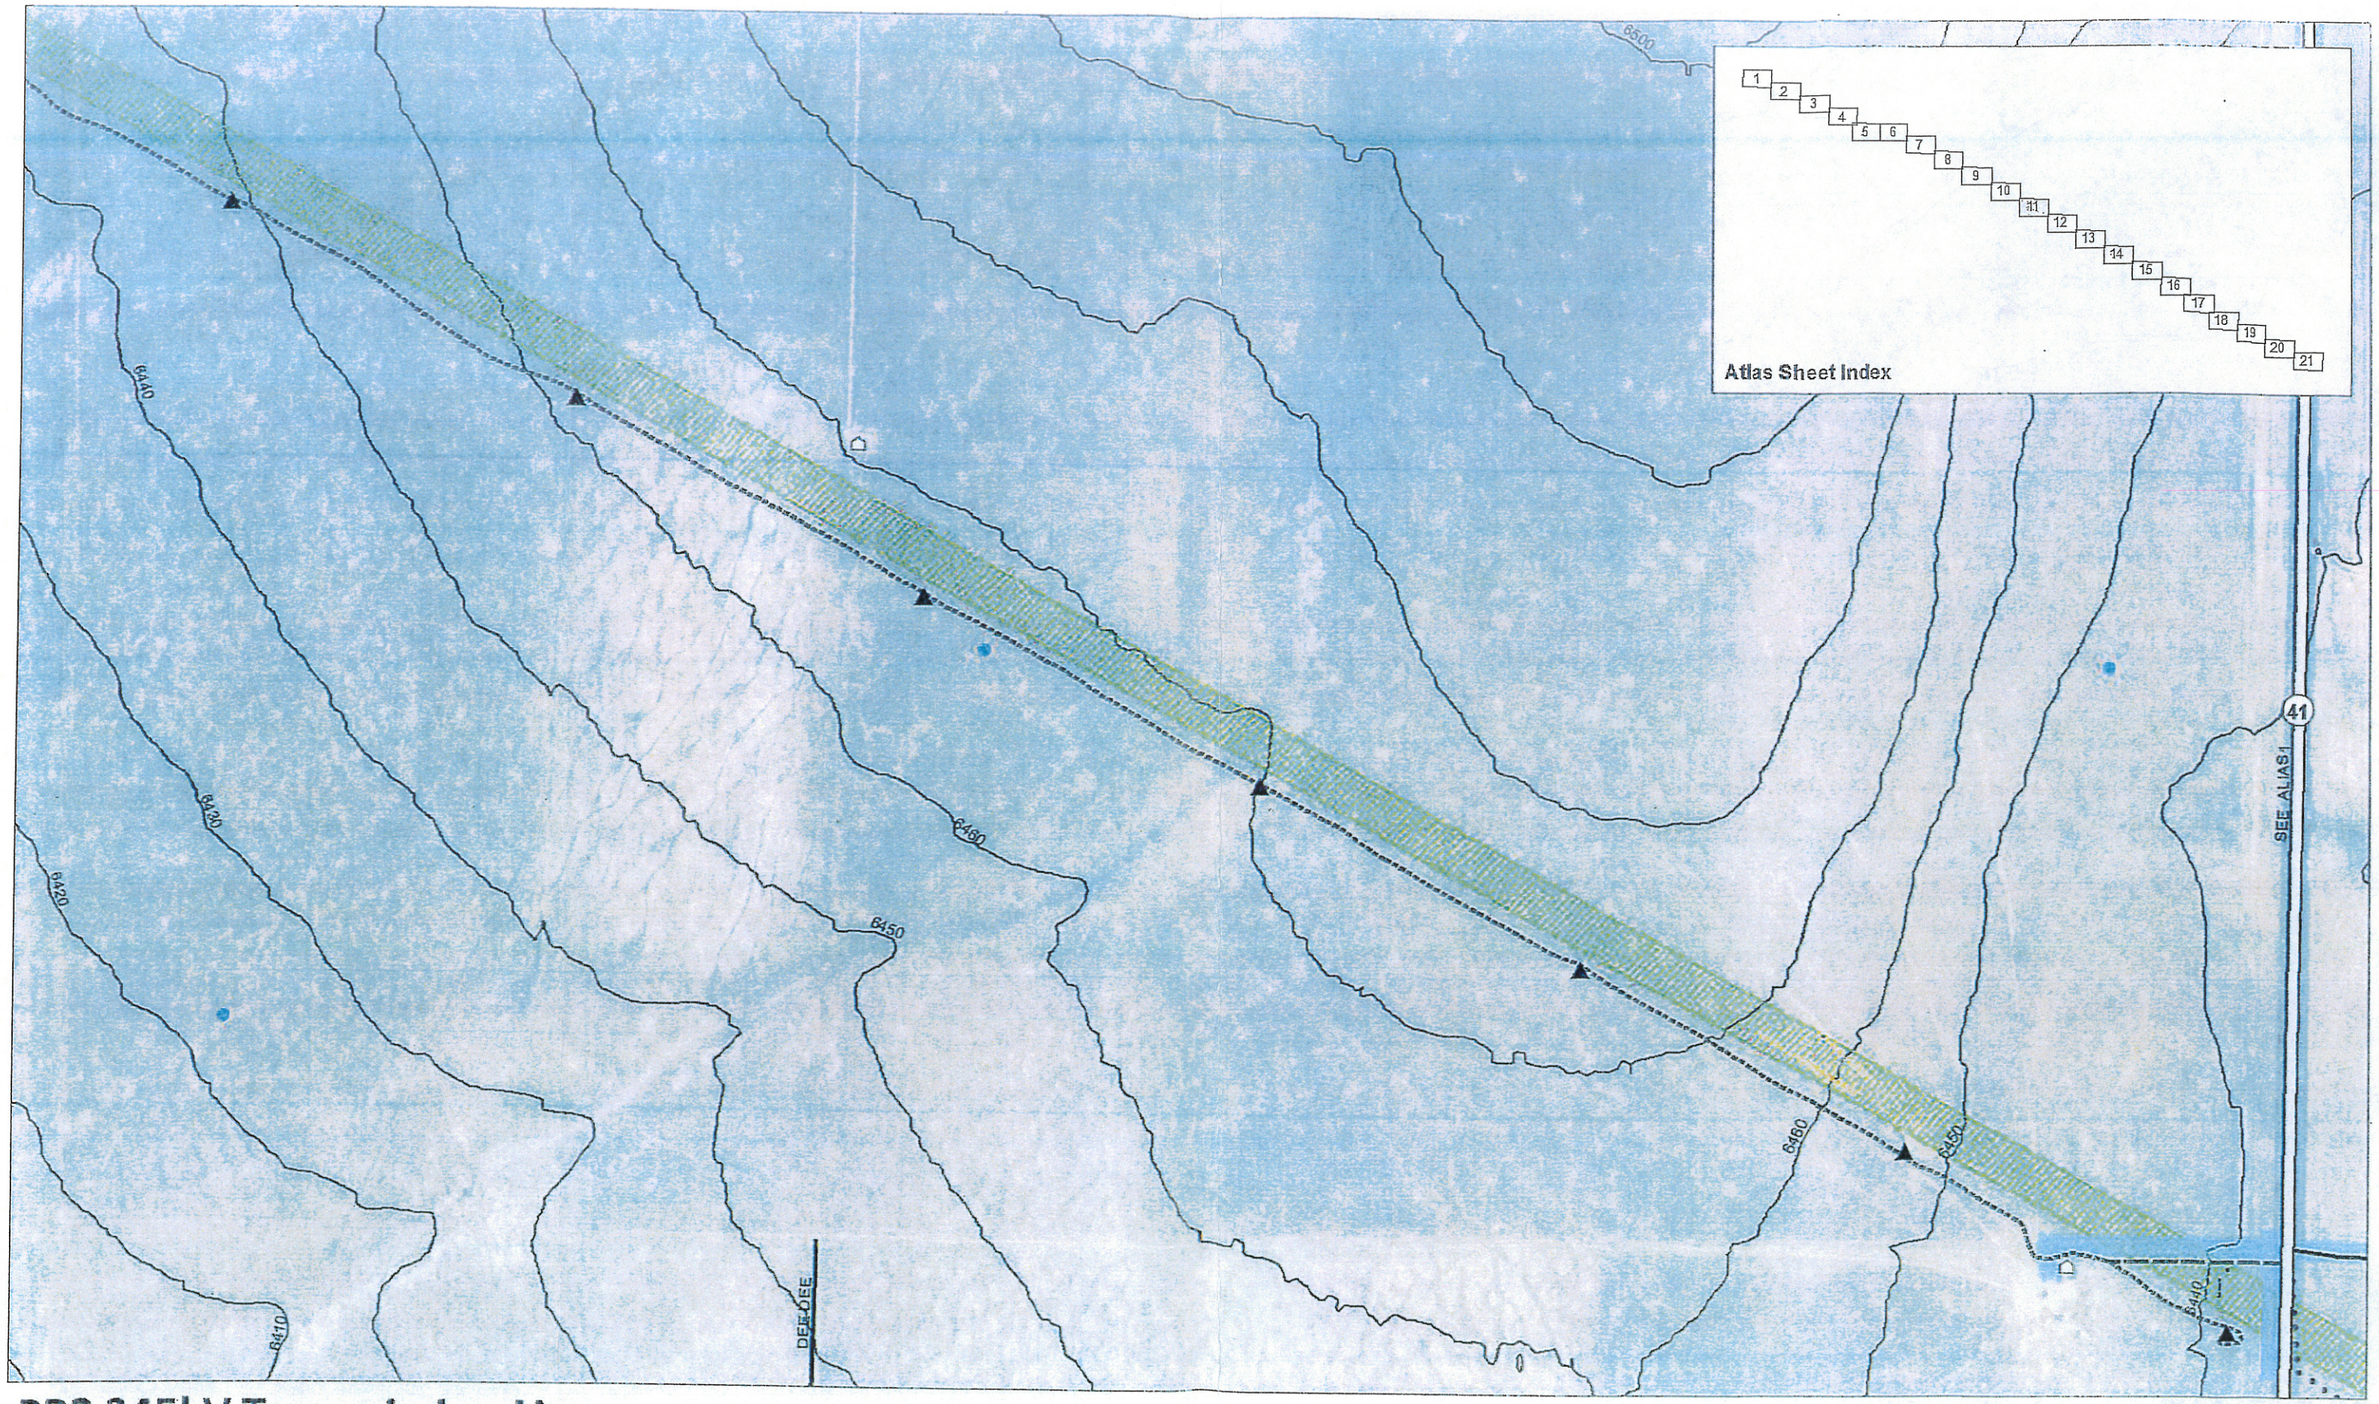

BB2 345kV Transmission Line

Santa Fe County Submittal

Attachment 2, Site Development Plan

Sheet 11 of 21

BB2 Easement (150 feet)
BB Structure (Existing)
Utility Crossing
Water Well
Other Building
SF County E911 Roads
US Highway
Other Road
BB2 Access Roads
2 - Track
Bladed dirt
Overland
Slope
0 - 15%
15 - 30%
30 - 50%

0 500
Feet

Map Date: 4/10/2018
Contour Interval: 10 feet
Data Sources: Santa Fe County, NM Oil Conservation-Division, NM State Engineer, PNM ESD, PNM DGIS,USGS, Esri

PNM

NB6-38