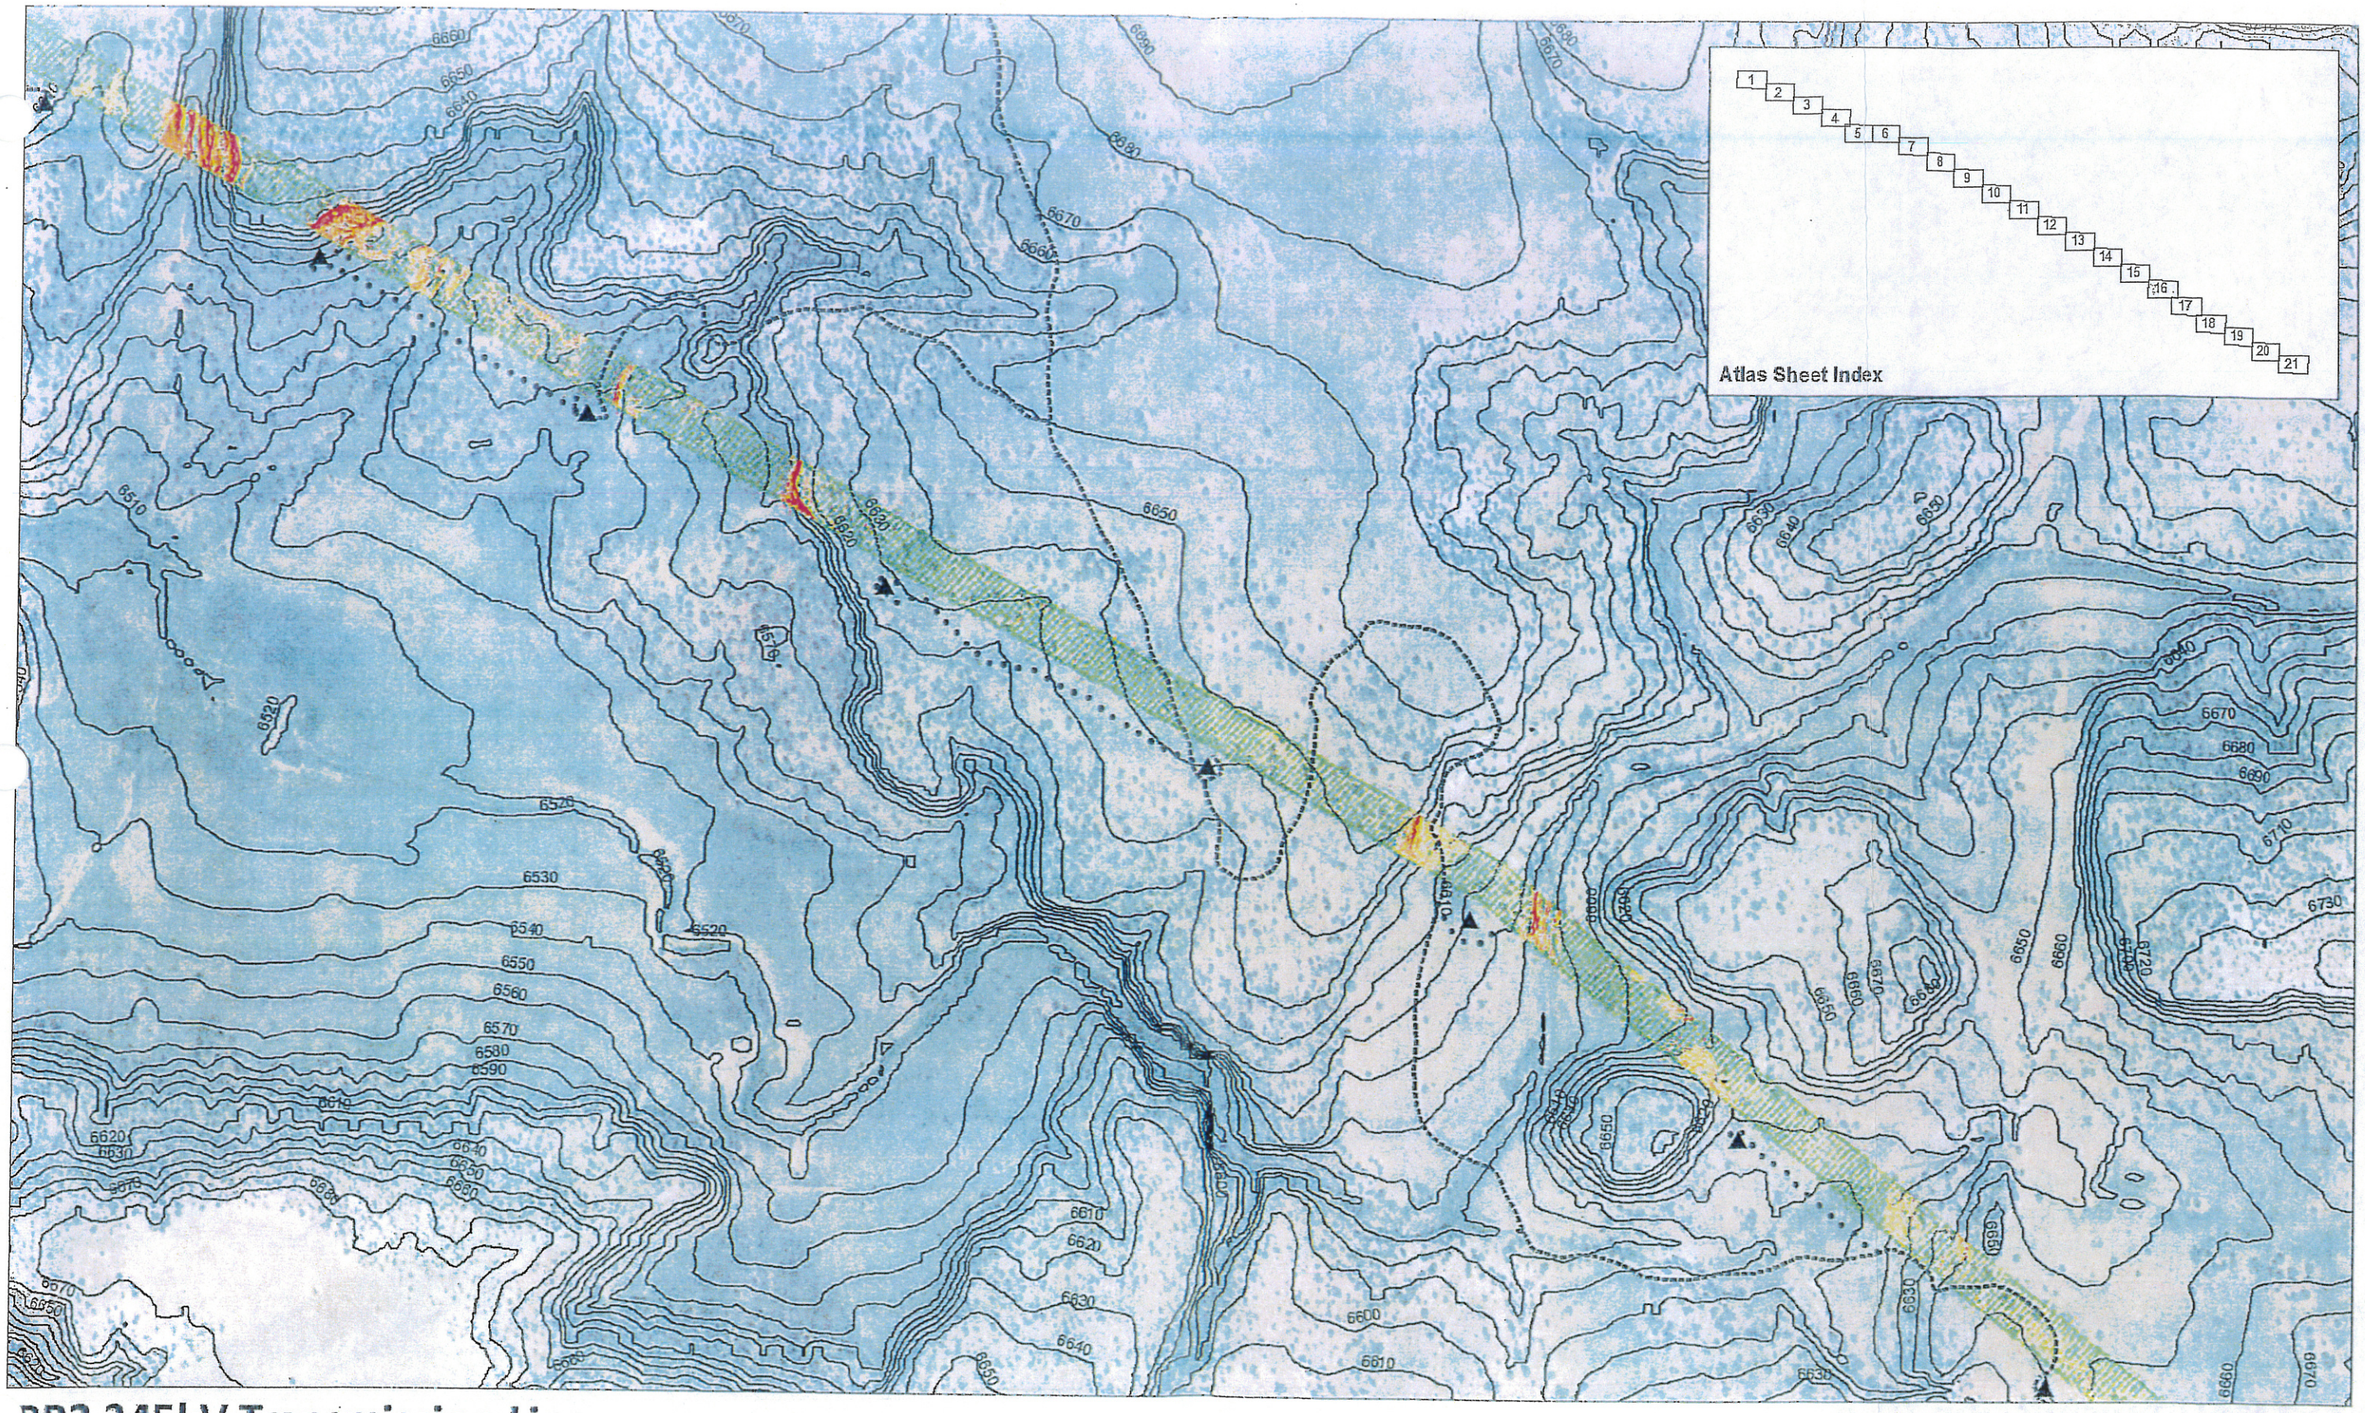


BB2 345kV Transmission Line

Santa Fe County Submittal

Attachment 2, Site Development Plan

Sheet 16 of 21

BB2 Easement (150 feet)

BB Structure (Existing)

Water Well

BB2 Access Roads

2 - Track

Overland

Slope

0 - 15%

15 - 30%

30 - 50%

50% +

0 500


Feet

N

Map Date: 4/10/2018
Contour Interval: 10 feet
Data Sources: Santa Fe County, NM Oil Conservation-Division, NM State Engineer, PNM ESD, PNM DGIS,USGS, Esri

PNM

NBA-43

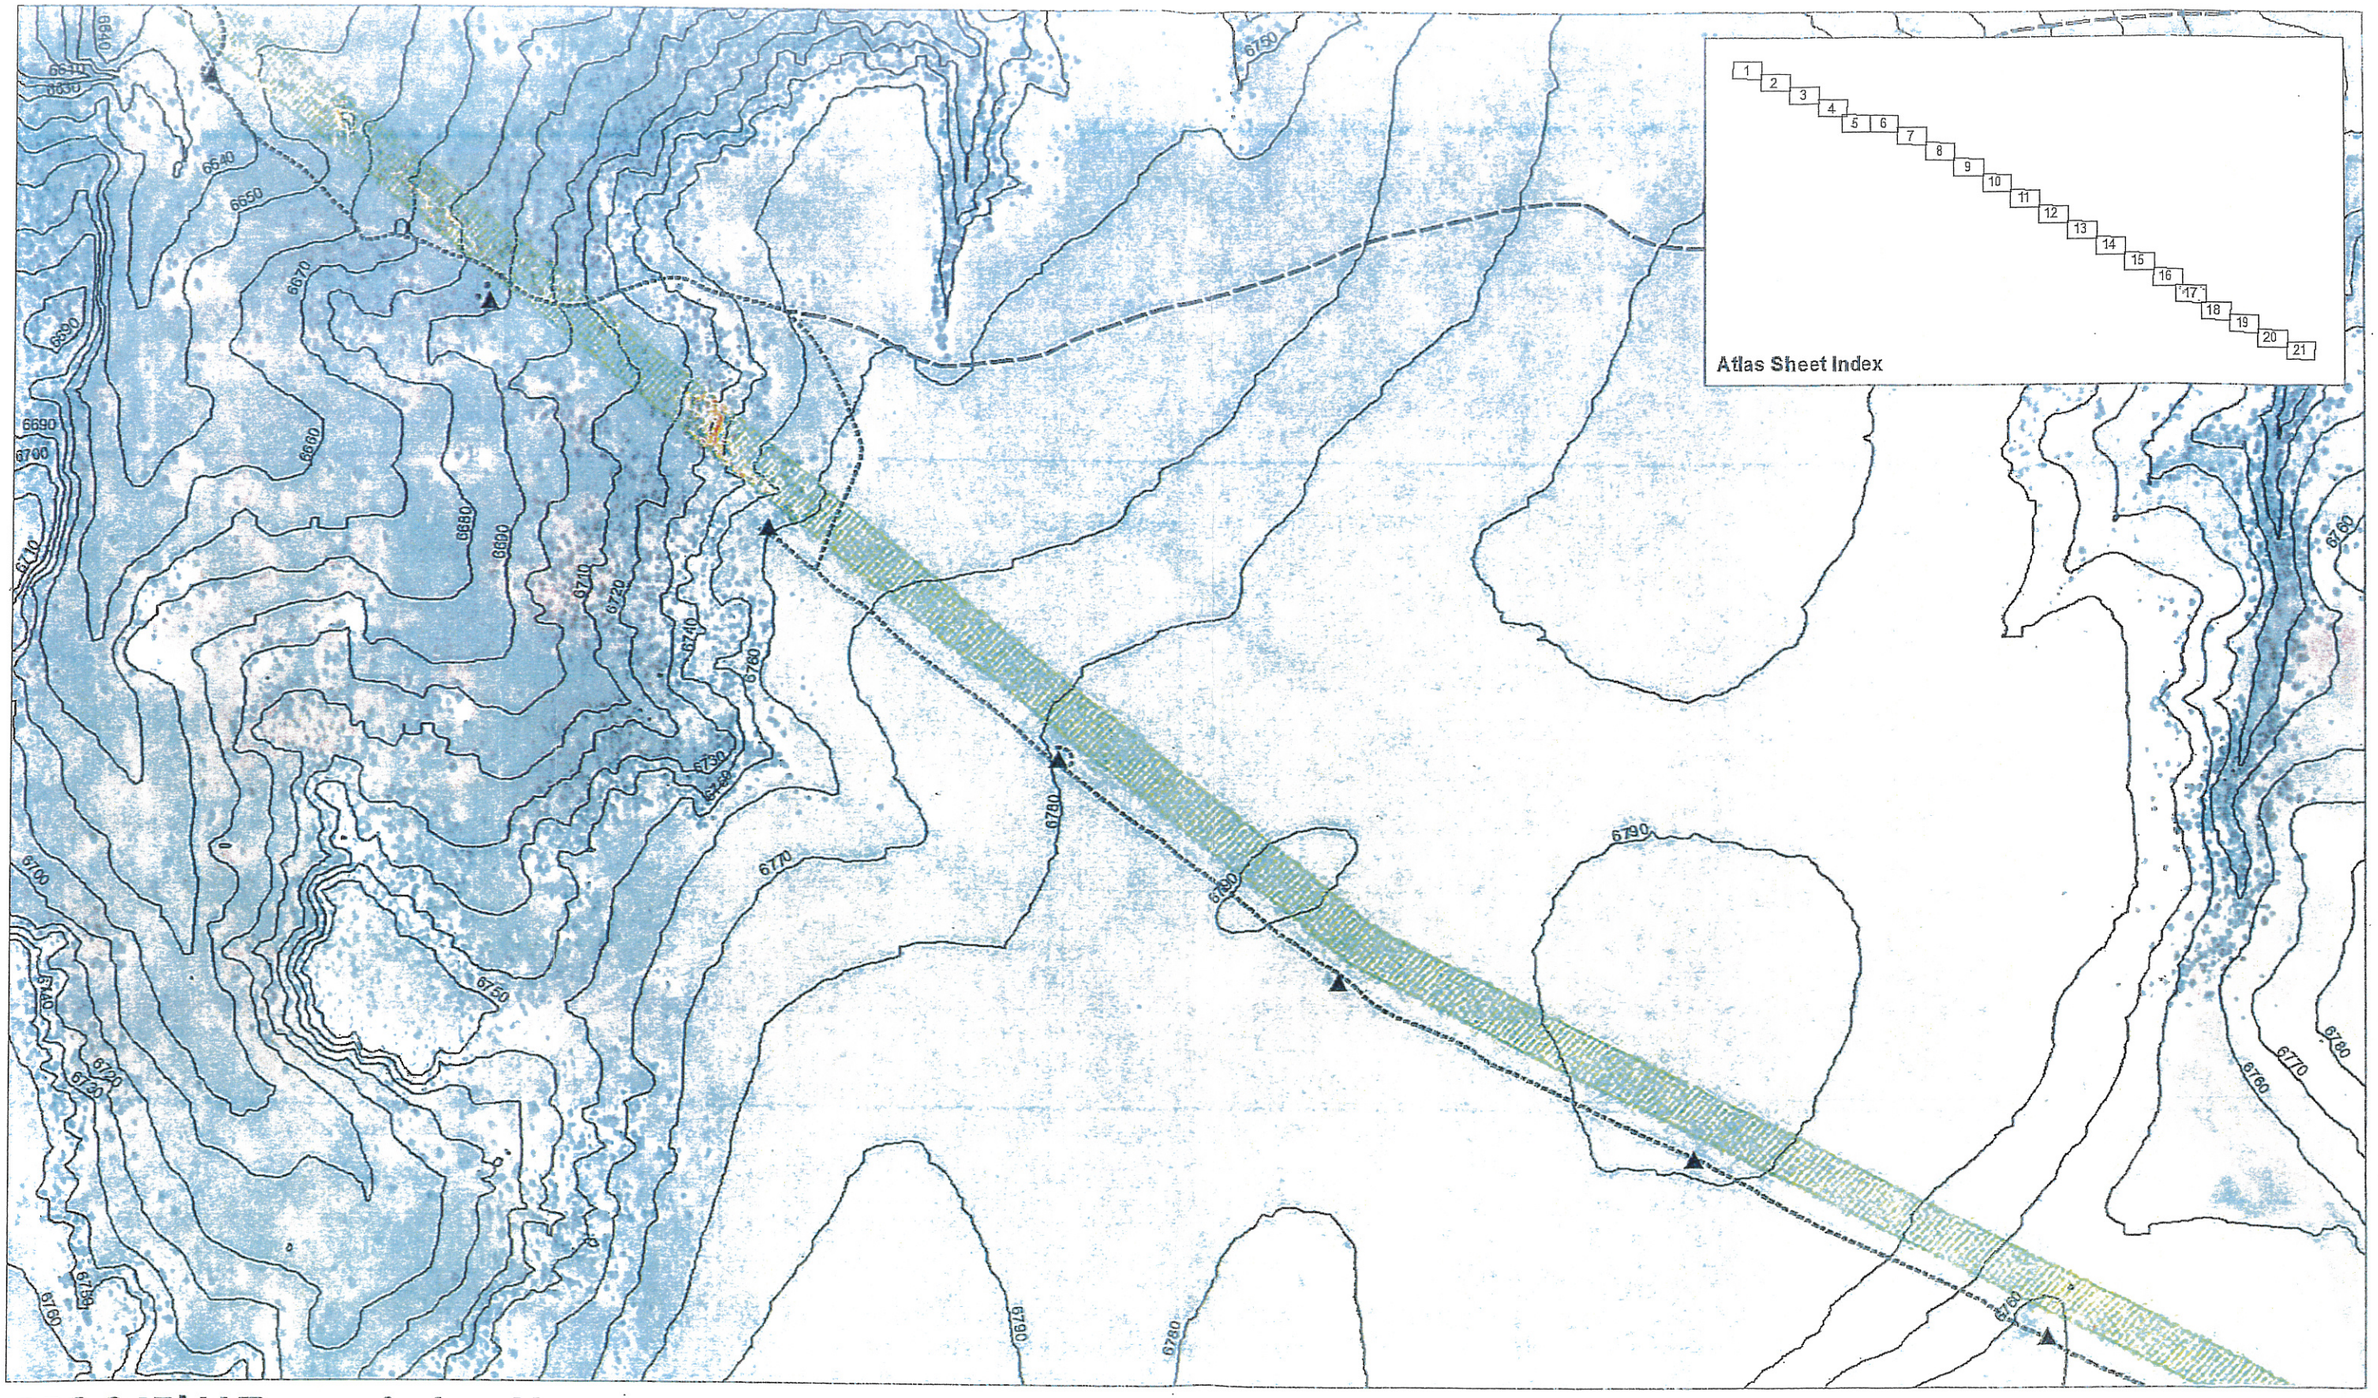

BB2 345kV Transmission Line

Santa Fe County Submittal

Attachment 2, Site Development Plan

Sheet 17 of 21

BB2 Easement (150 feet)

BB Structure (Existing)

BB2 Access Roads

2 - Track

Bladed dirt

Overland

Slope

0 - 15%

15 - 30%

30 - 50%

50% +


0 500

Feet

Map Date: 4/10/2018
Contour Interval: 10 feet
Data Sources: Santa Fe County, NM Oil Conservation-Division, NM State Engineer, PNM ESD, PNM DGIS,USGS, Esri

PNM

IRQ-44

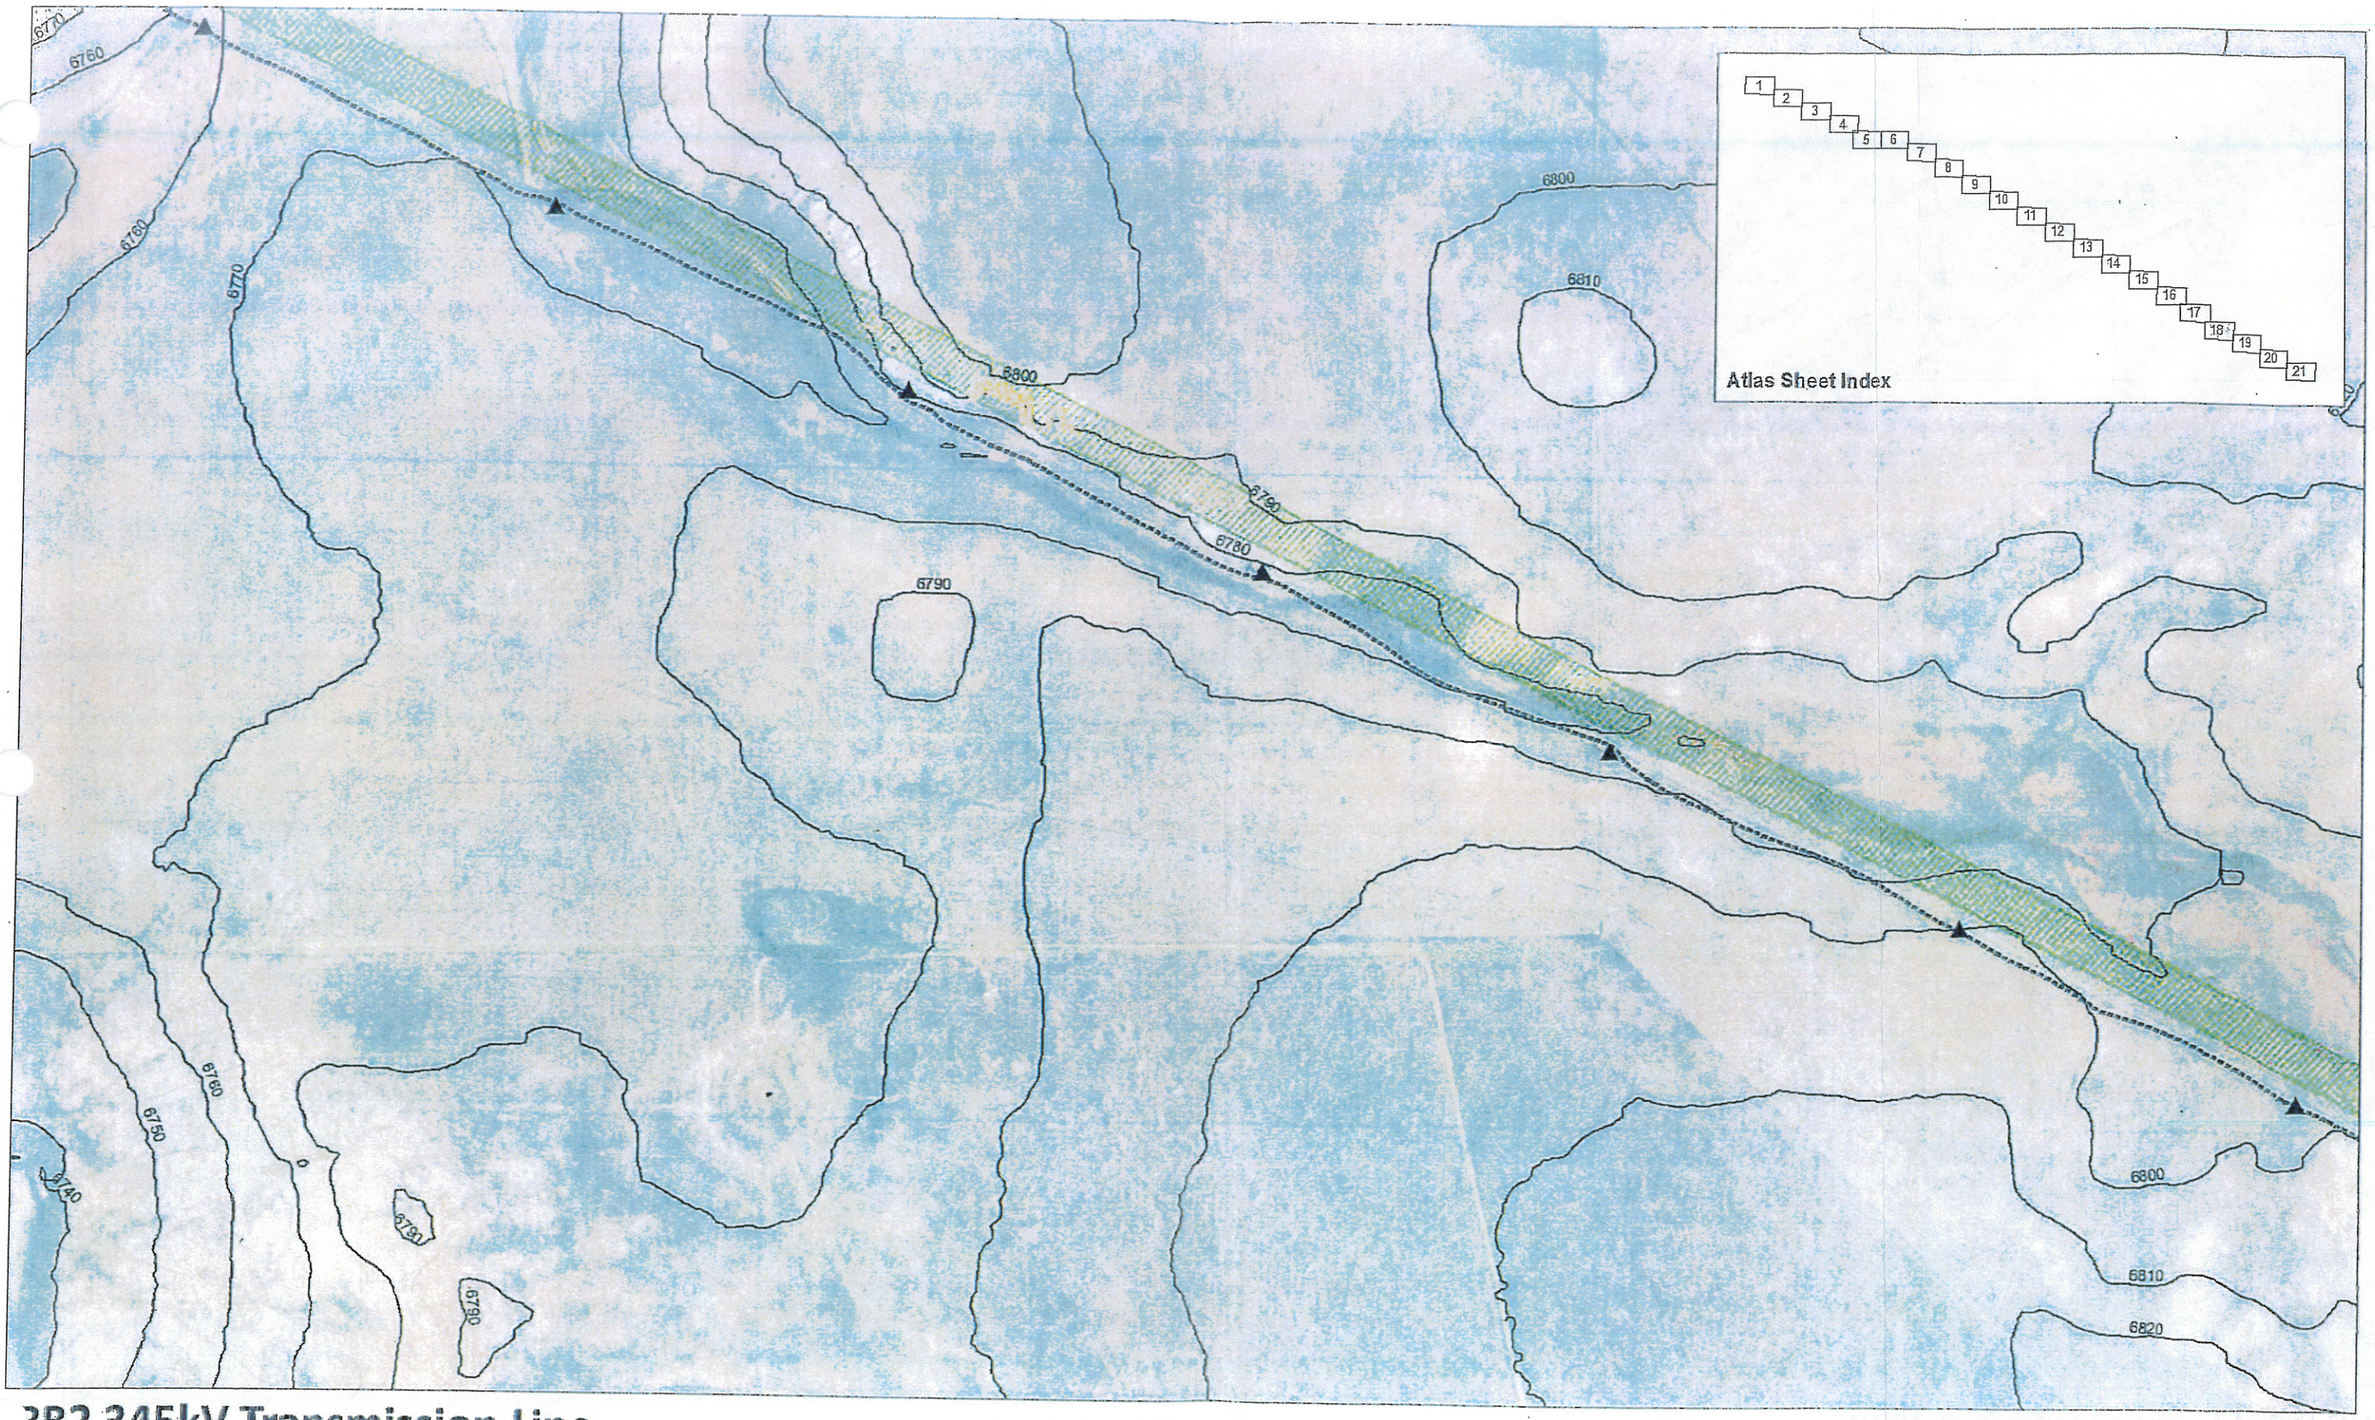

3B2 345kV Transmission Line

Santa Fe County Submittal

Attachment 2, Site Development Plan

Sheet 18 of 21


BB2 Easement (150 feet)
BB Structure (Existing)
BB2 Access Roads
2 - Track
Slope
0 - 15%
15 - 30%
30 - 50%

0 500
Feet

Map Date: 4/10/2018
Contour Interval: 10 feet
Data Sources: Santa Fe County, NM Oil Conservation-Division, NM State Engineer, PNM ESD, PNM DGIS,USGS, Esri

PNM

NB2-46

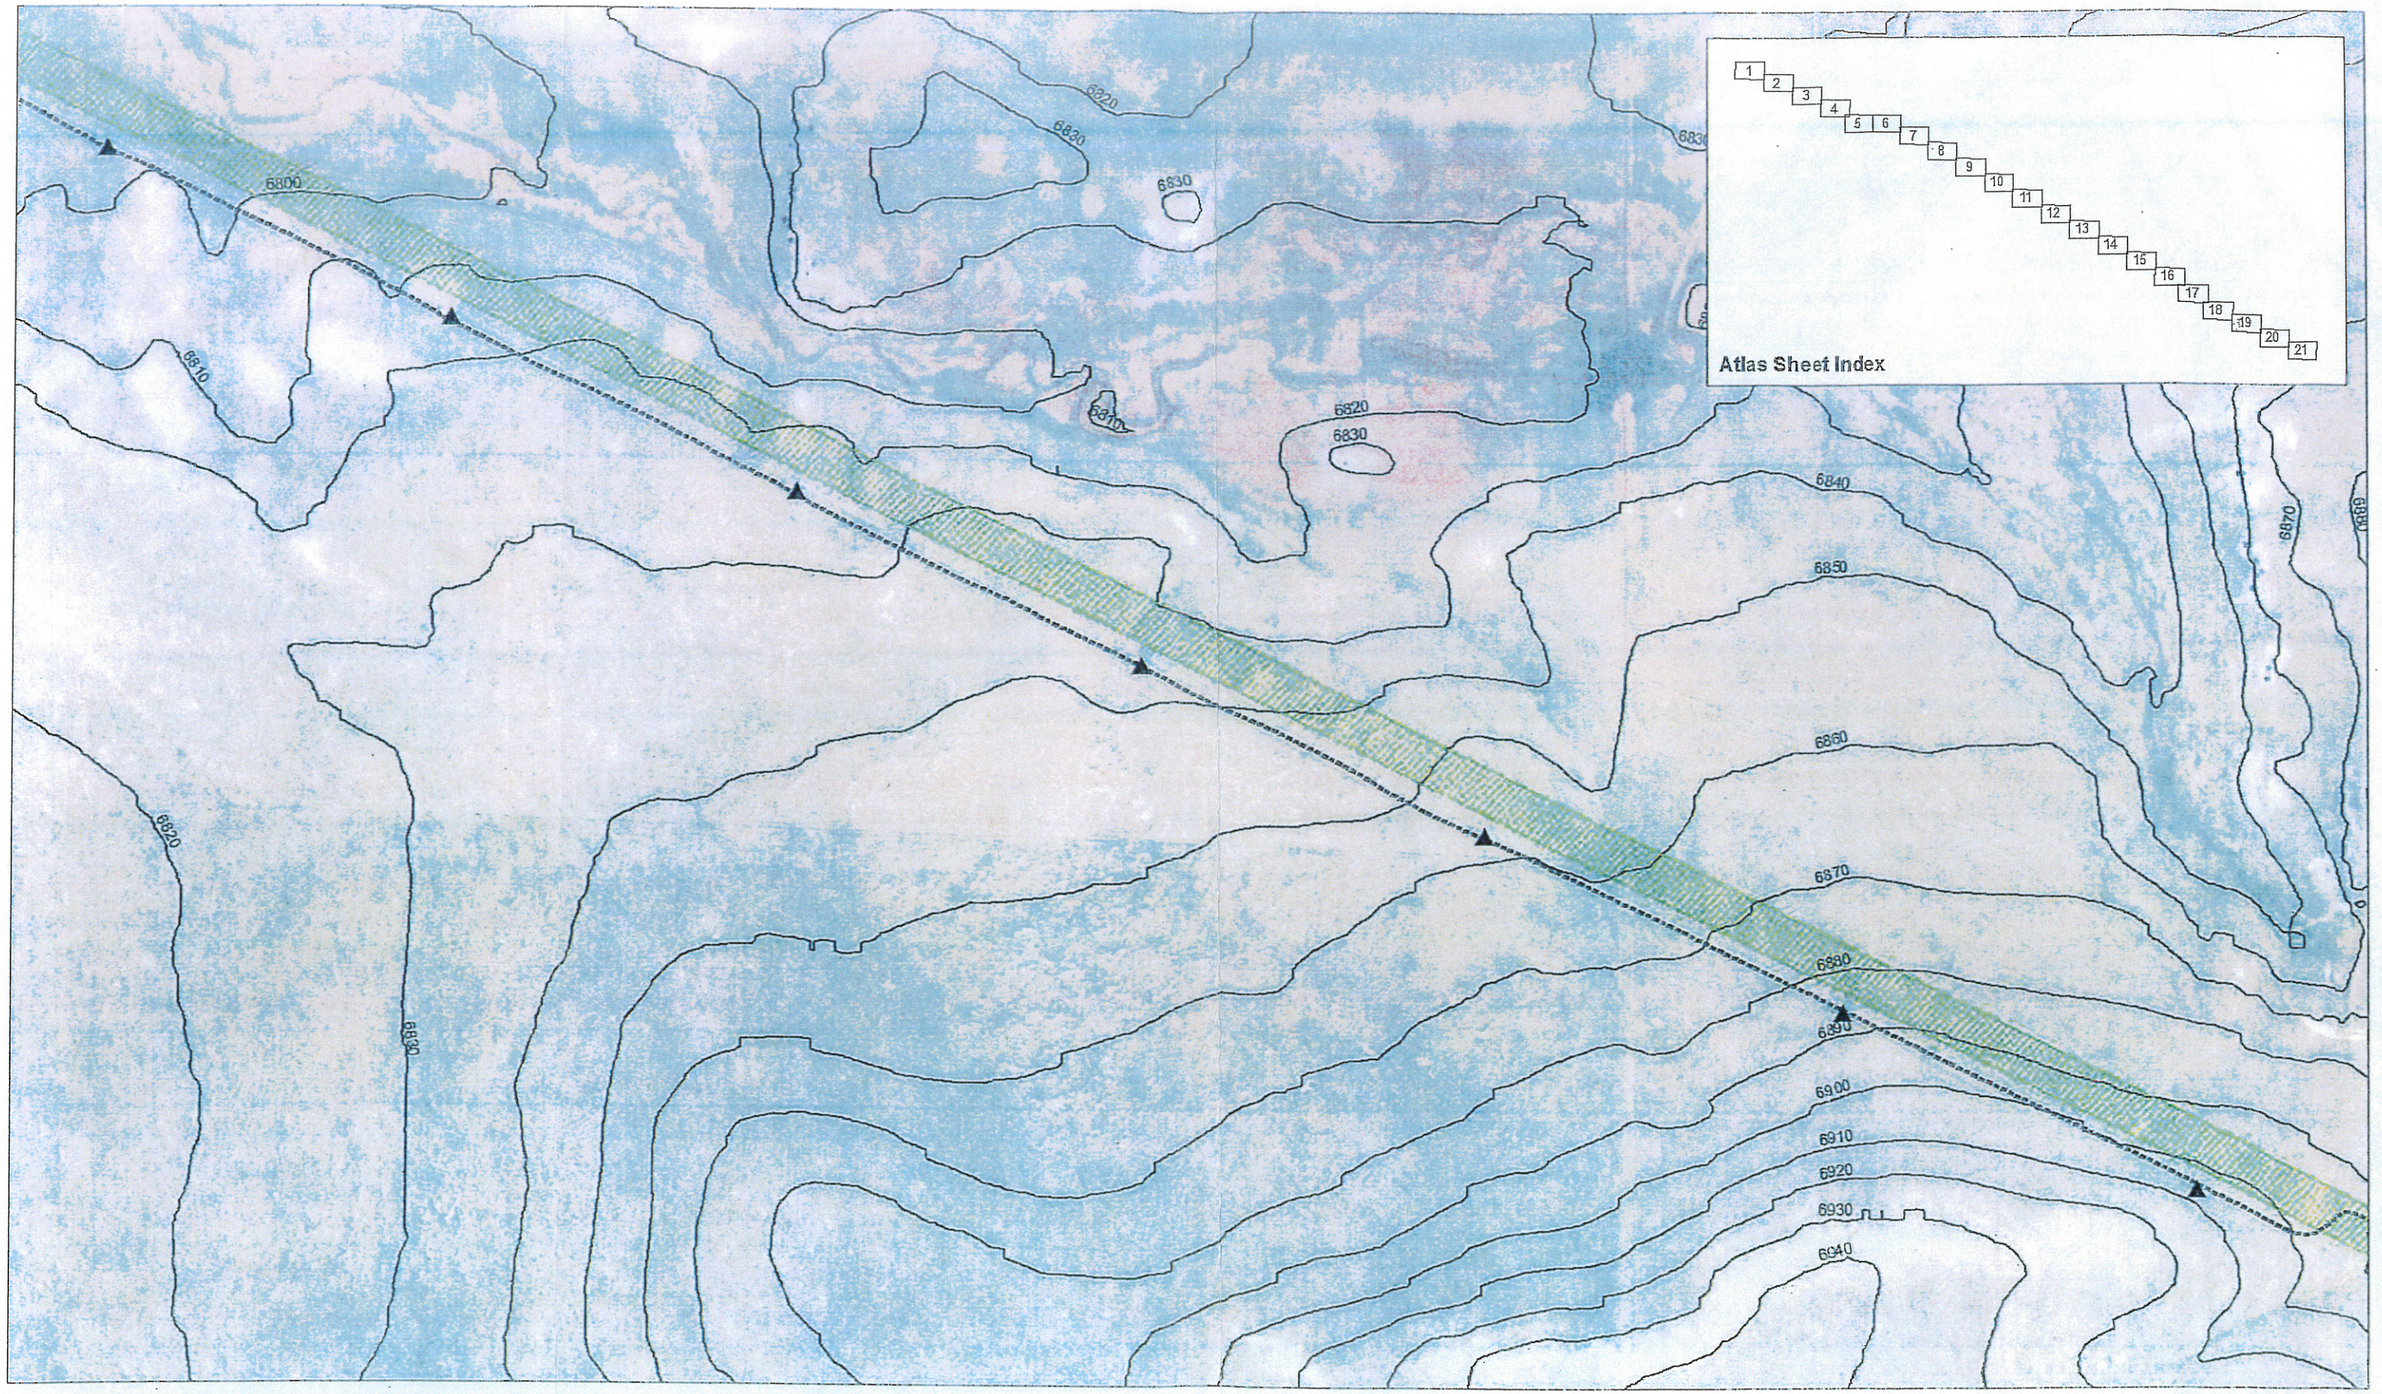

BB2 345kV Transmission Line

Santa Fe County Submittal

Attachment 2, Site Development Plan

Sheet 19 of 21

BB2 Easement (150 feet)
BB Structure (Existing)
BB2 Access Roads
2 - Track
Slope
0 - 15%
15 - 30%
30 - 50%

0 500
Feet

Map Date: 4/10/2018
Contour Interval: 10 feet
Data Sources: Santa Fe County, NM Oil Conservation-Division, NM State Engineer, PNM ESD, PNM DGIS,USGS, Esri

PNM

NSB-46