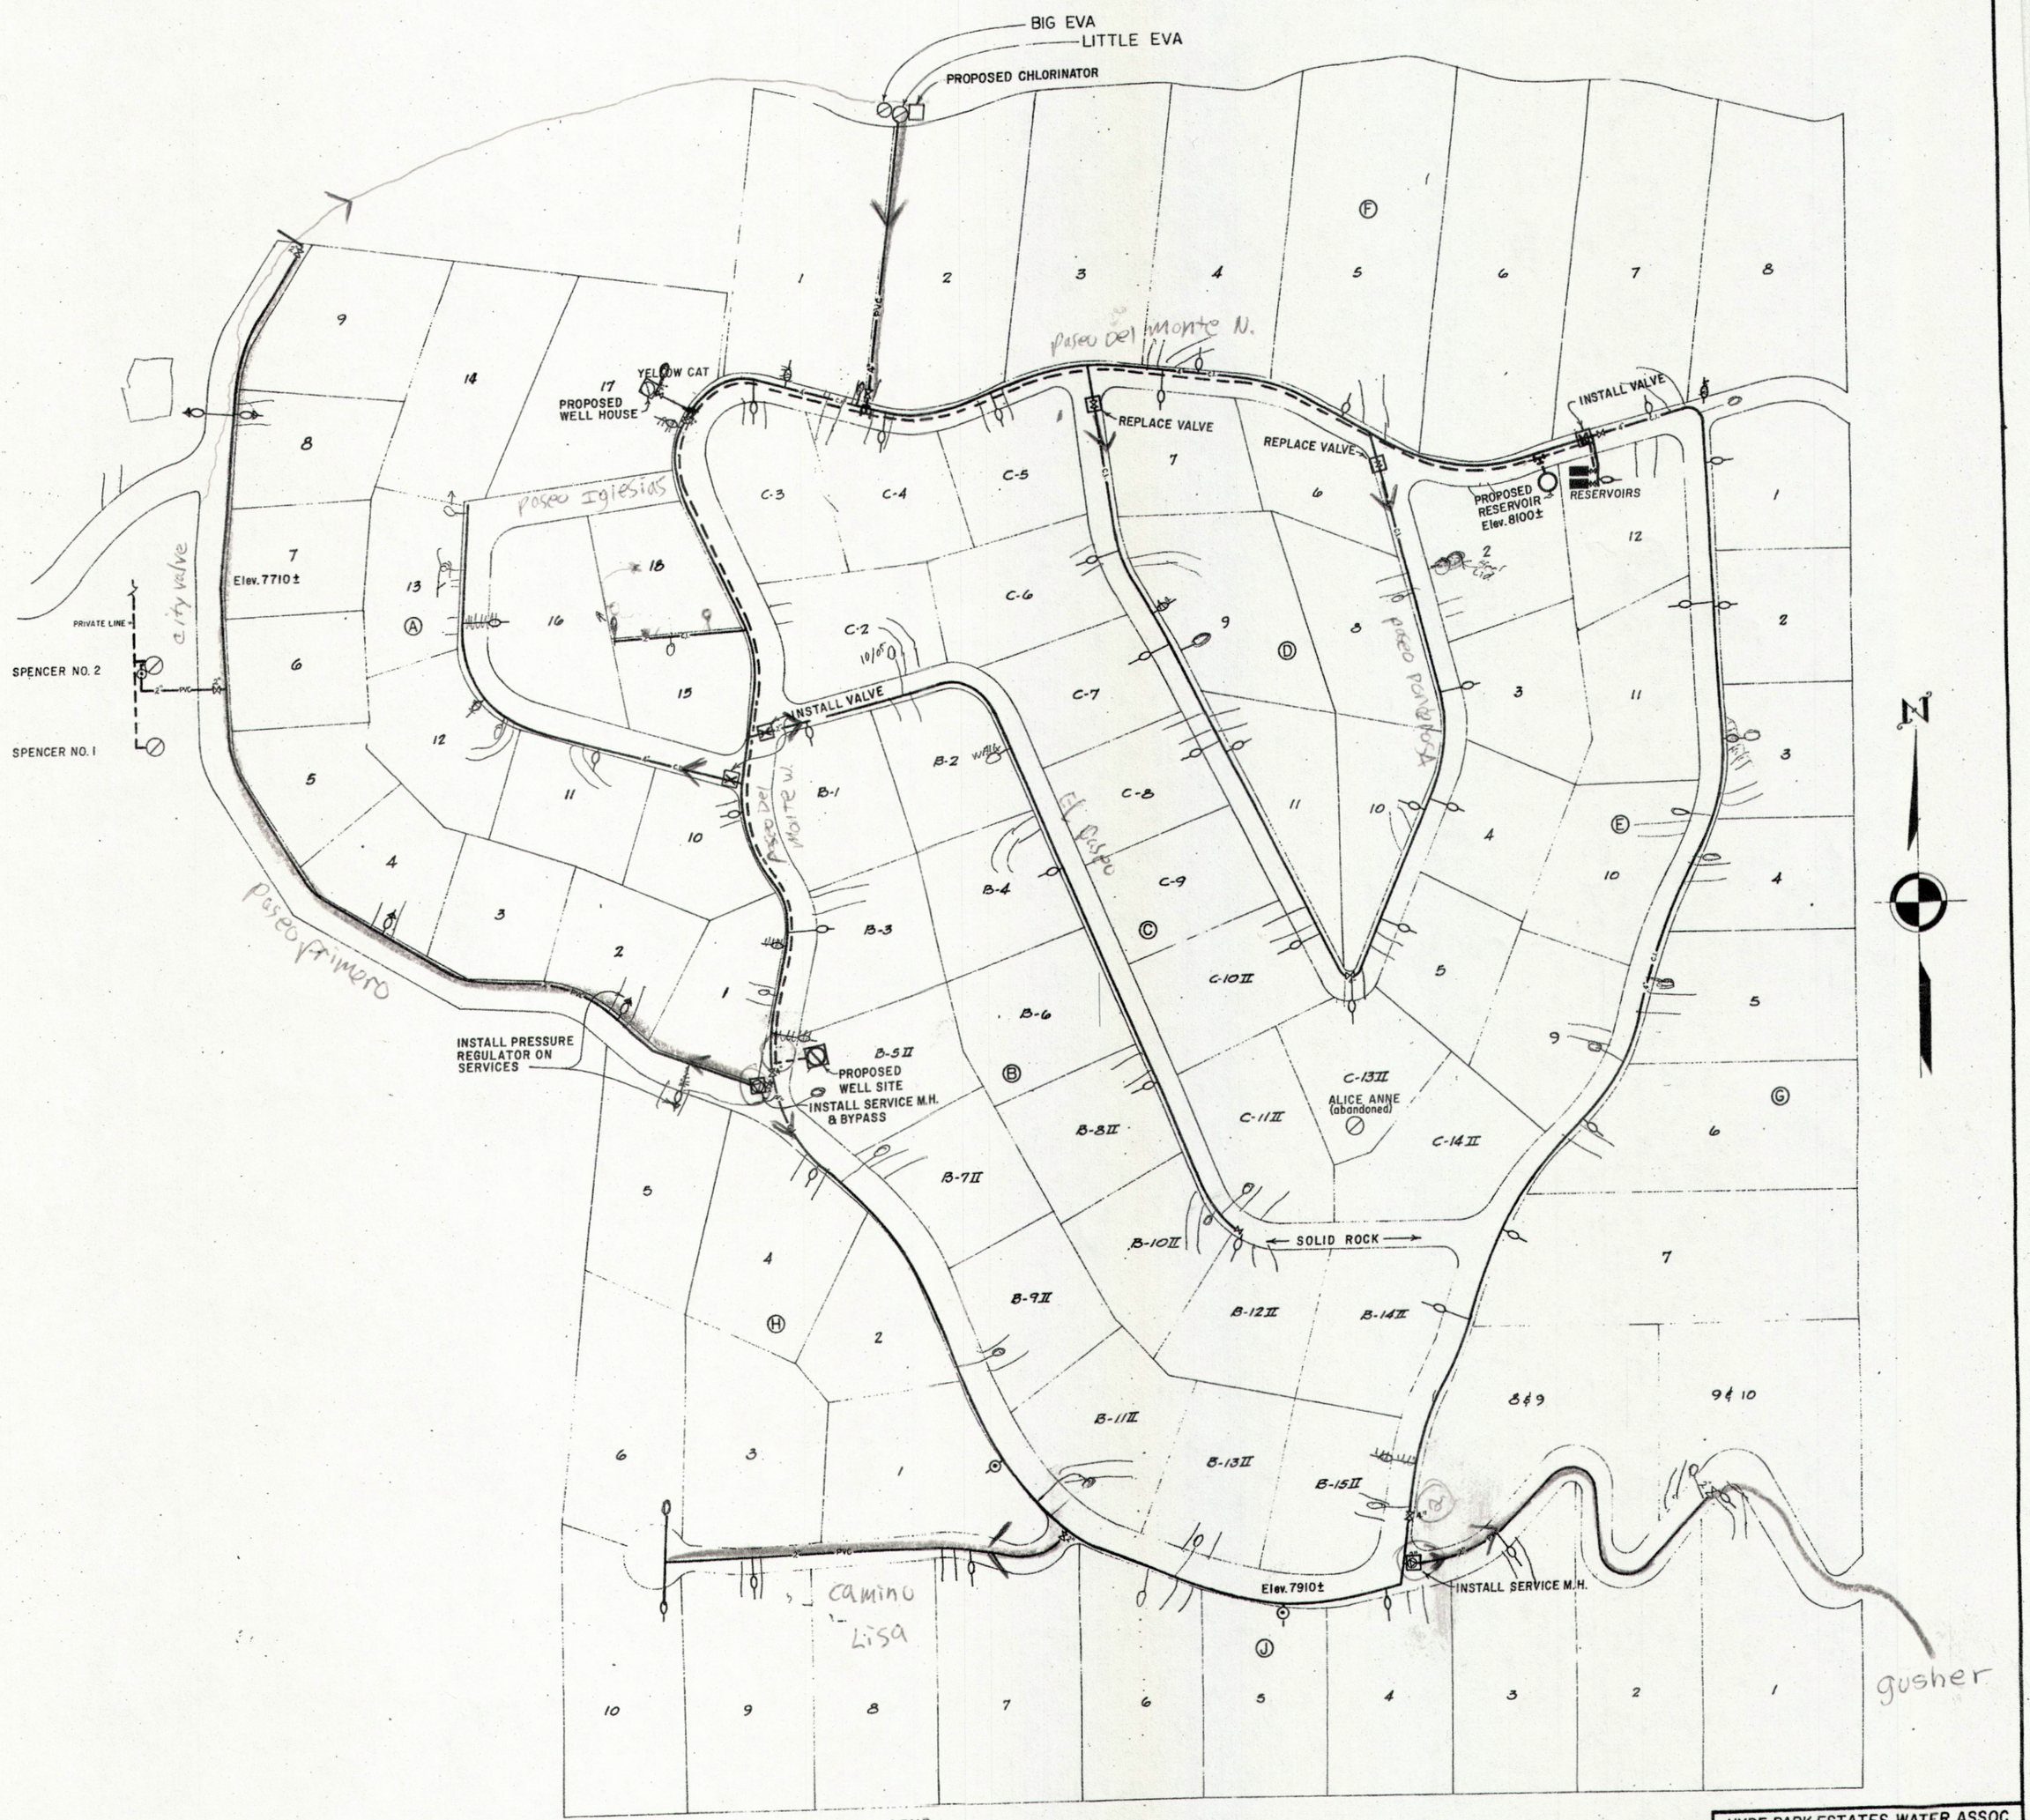

LEGEND

- WELL
- PRESSURE REGULATOR
- VALVE
- METER (Exist.)
- PROPOSED METER
- PROPOSED FACILITY

PVC 2" all else is 4" ductile steel

NOTE: Traced from an unmarked print of unknown origin.

HYDE PARK ESTATES WATER ASSOC. SANTA FE, NEW MEXICO	
WATER SYSTEM IMPROVEMENTS - 1984	
SYSTEM MAP PROPOSED FACILITIES	
R. D. BARBER CONSULTING ENGINEER SANTA FE, NEW MEXICO	Drawn: G.A. / Checked: B / SHEET / OF / Scale: 1"=100'± / Date: 8/16/84