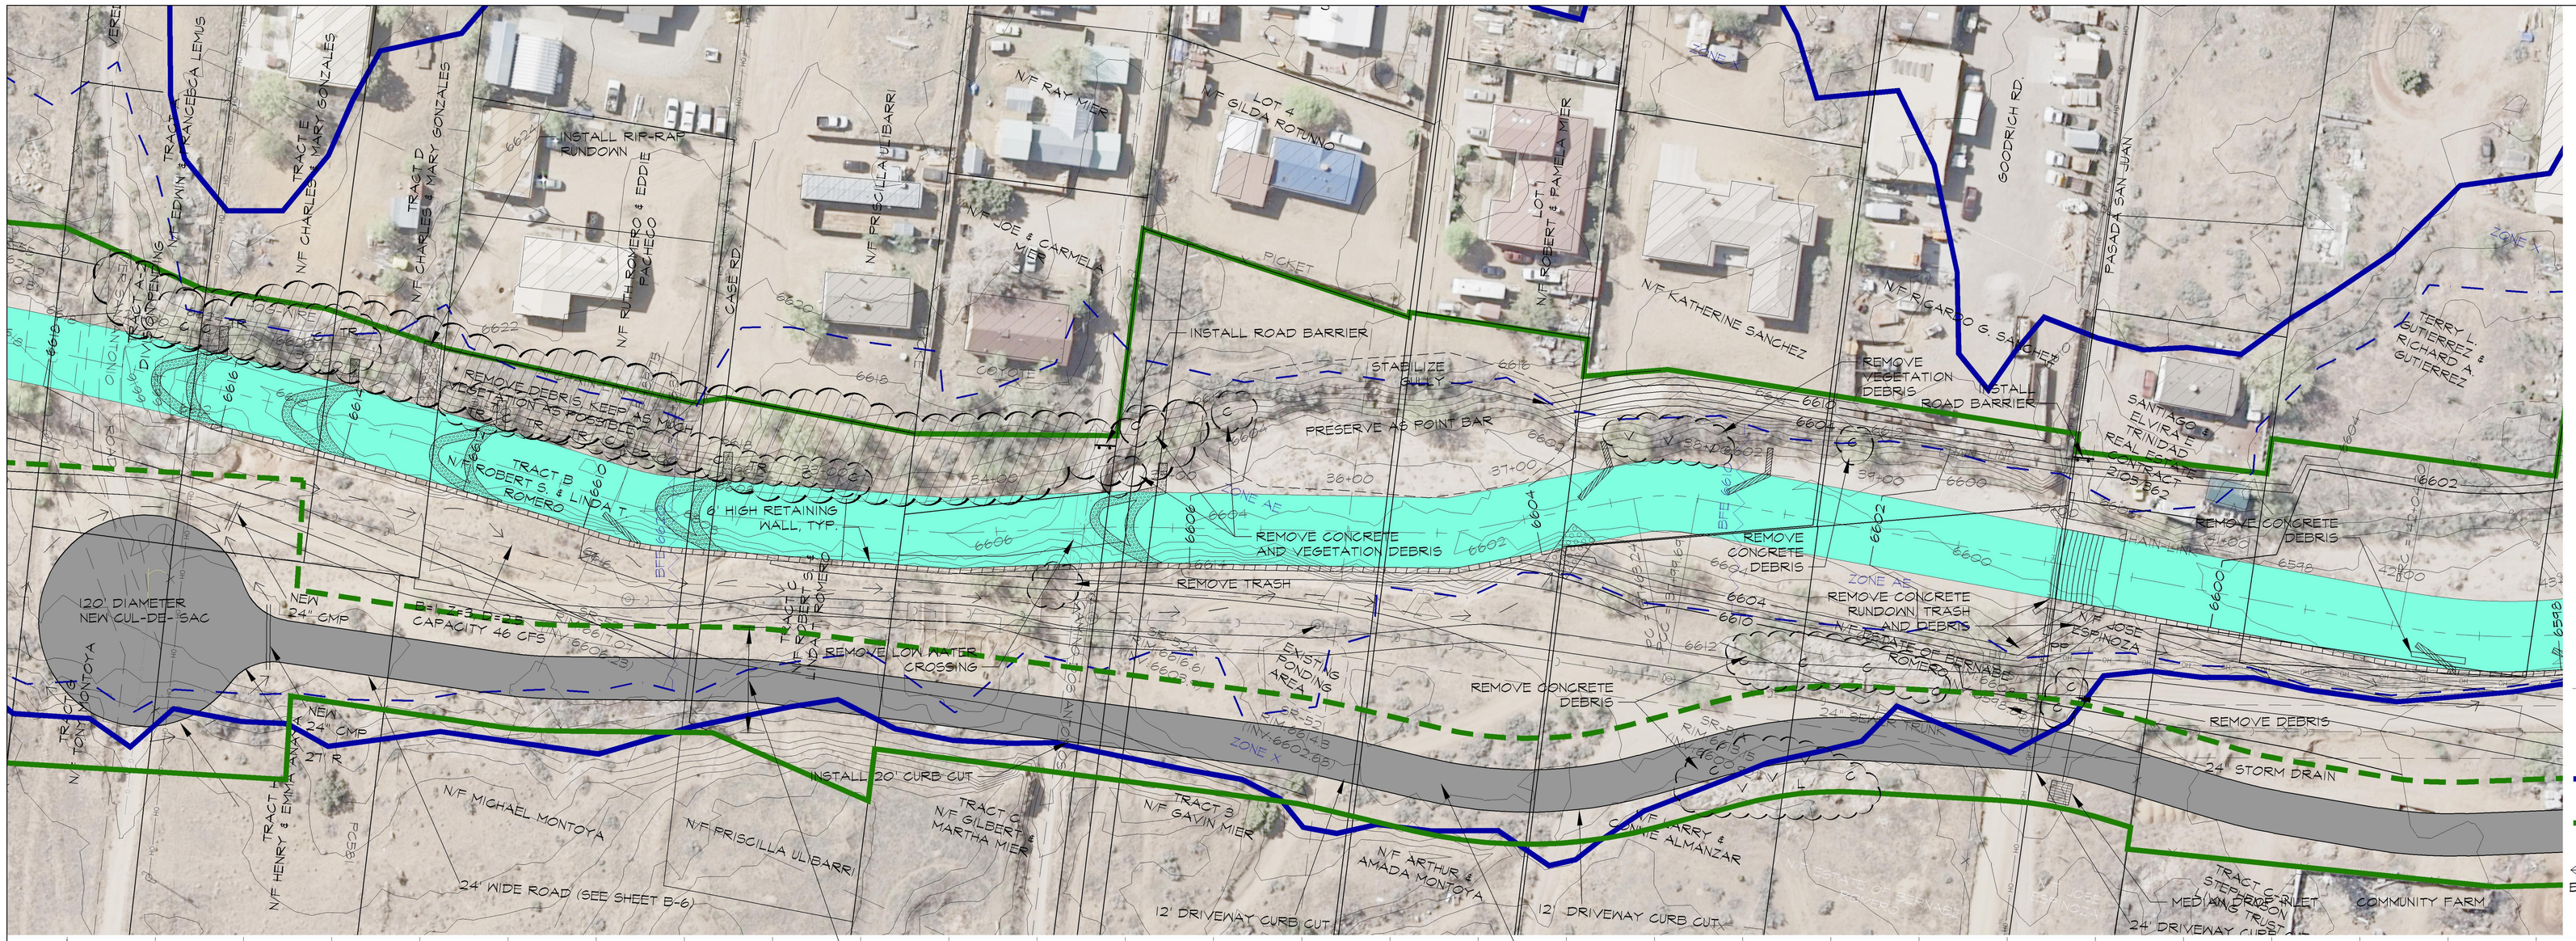

LEGEND

PLAN PROFILE

- BOULDER CROSSVANE
- BOULDER OR POST BAFFLE
- BOULDER OR POST VANE
- STORMWATER RUNDOWN
- RIP RAP
- PRESERVE VEGETATION
- BOULDER RIFFLE RUNDOWN
- PUBLIC SEWER LINE AND MANHOLES
- ROCK RETAINING WALL
- FEMA LIMITS OF 100-YEAR FLOOD ZONE
- PROJECT LIMITS
- NEW TRAPEZOIDAL SWALE DIMENSION INDICATED IN FEET: B = BASE WIDTH Z = SIDE SLOPES D = DEPTH

B=1, Z=2, D=2

NOTES:

1. DIGITAL GIS DATA OF ORTHOPHOTOGRAPHY, TOPOGRAPHY AND SOME LOT LINES AND OWNER INFORMATION OUTSIDE OF PROJECT BOUNDARIES PROVIDED BY DIGITALGLOBE.

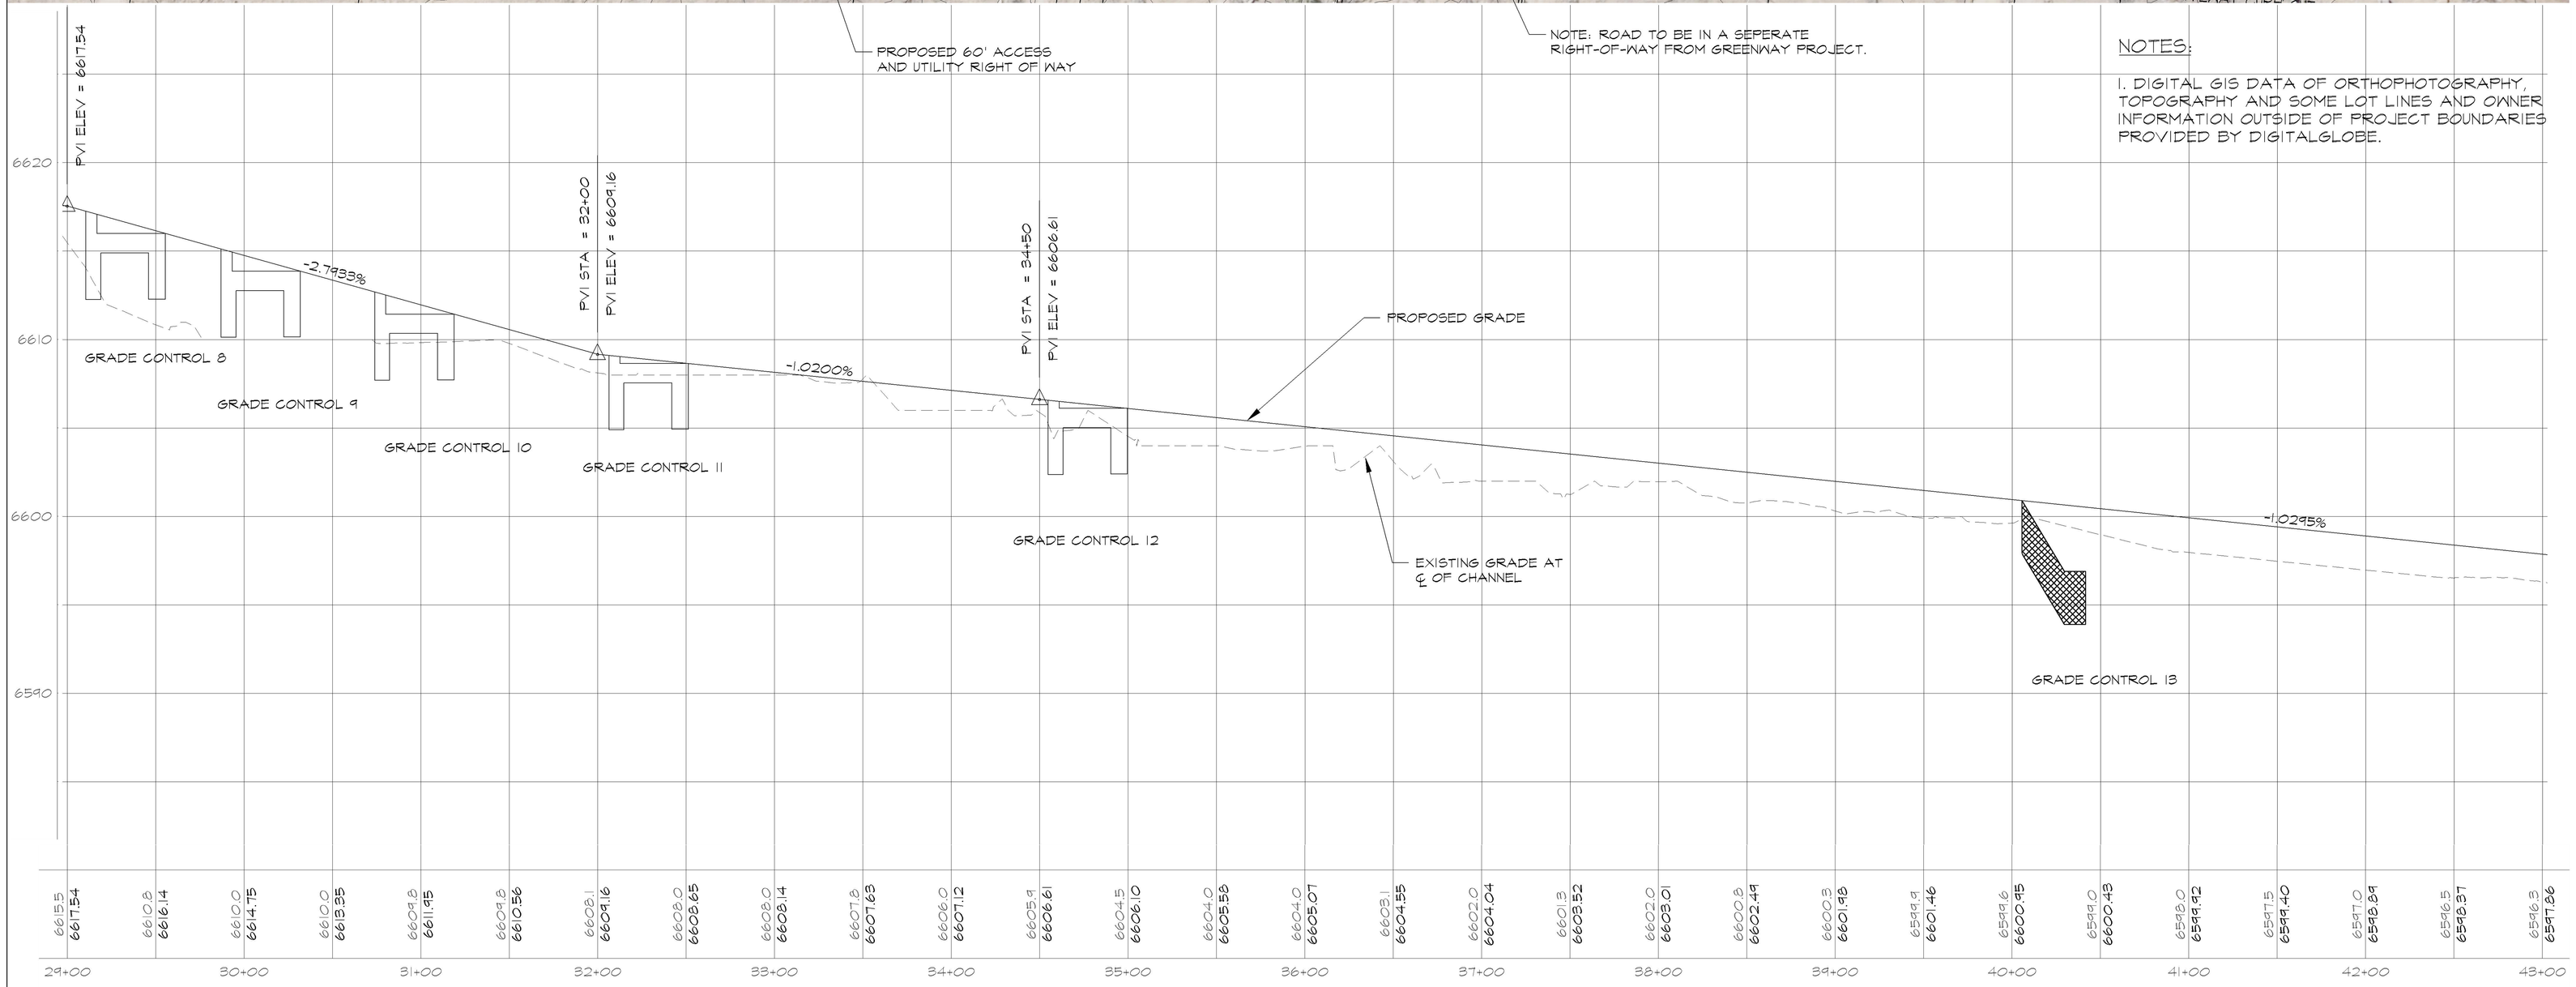

NORTH

VERTICAL: 1" = 5'
HORIZONTAL: 1" = 50'

REVISIONS	
DATE	BY

DAWSON SURVEYS INC.
PROFESSIONAL LAND SURVEYORS
2502 B CAMINO ENTRADA
SANTA FE, N.M., 87507
PH: (505) 471-6660

Santa Fe Engineering Consultants, LLC
1599 St. Francis Drive, Suite B
Santa Fe, N. M. 87505
(505) 982-2845 Fax (505) 982-2641
http://www.SFENGR.com

WATERSHED WEST
ENGINEERING HYDROLOGY RESTORATION
1288 LEJANO LANE, SANTA FE, NM 87501 (505) 670-4896 WWW.WATERSHEDWEST.COM

DESIGN ENGINUITY
1421 Luisa Street, Suite E, Santa Fe, New Mexico
(505) 984-3557

SANTA FE RIVER GREENWAY

SECTION B CONCEPTUAL PLAN

SCALE	DWG NO.	DATE
1"=50'		05/01/2013
F&DR CASE #		SHEET NO. B3