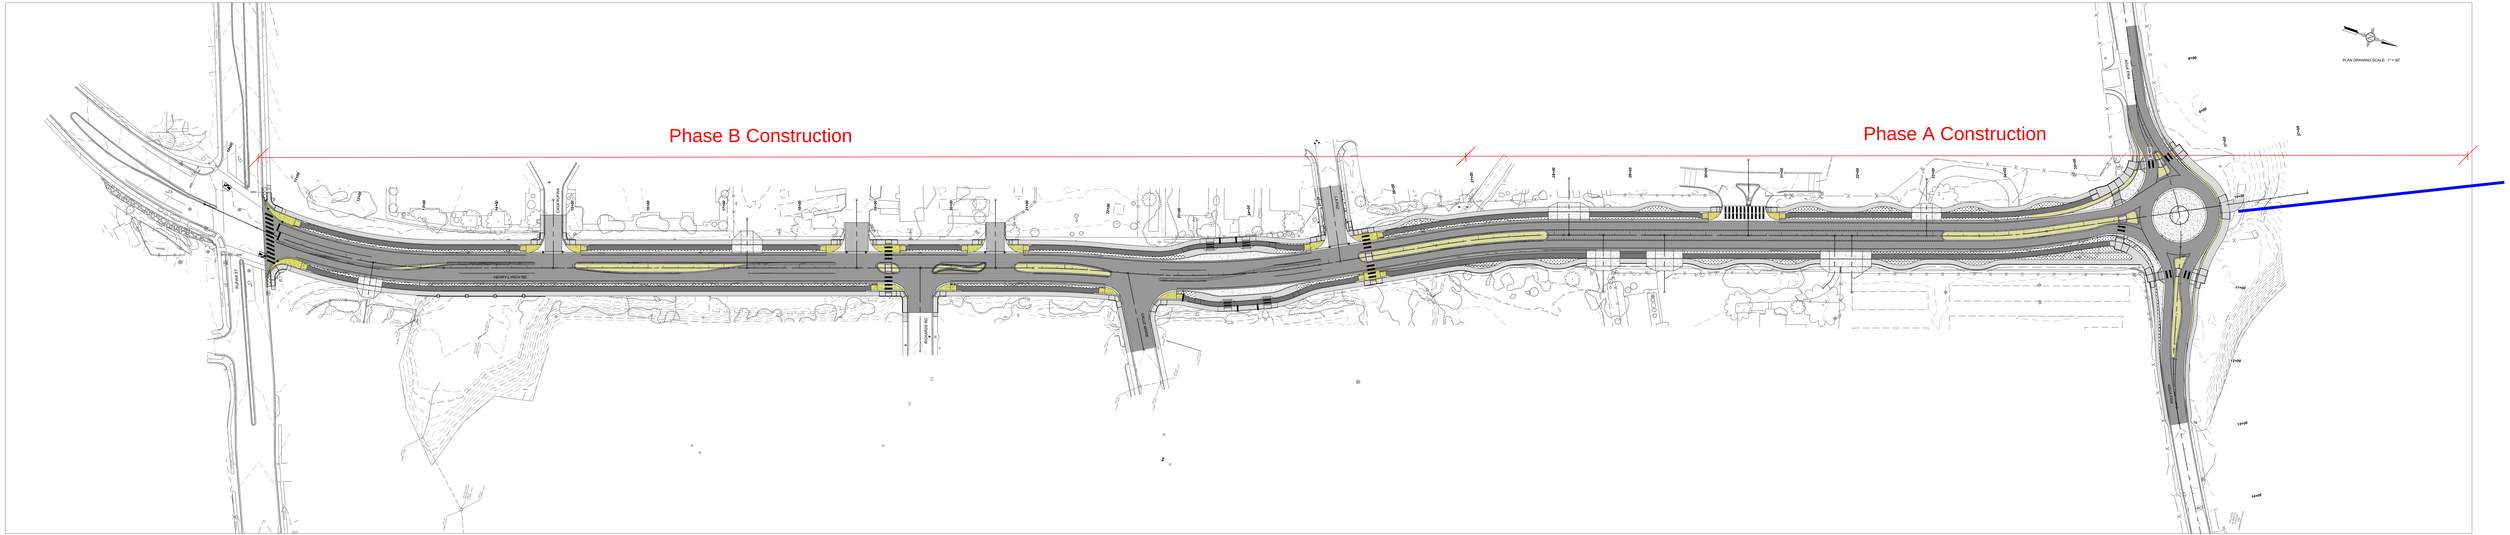

JEFF CURTIS
4-Mar-09

Drawing File: W:\CITY OF SANTA FE\2860025-A000060-SRC\EXIST STRUCTURE\PCWR_AND\UPDATED WIN DESIGN ROLL PLOT.DWG
1:22.5TB

CITY OF SANTA FE

HENRY LYNCH RECONSTRUCTION