


- LEGEND:**
- 1 NEW DOOR LOCATION
 - 2 RELOCATE DOOR AND REPLACE WITH NEW WALL
 - 3 NEW WALL
 - 4 REMOVE WALL
 - 5 REMOVE EXISTING CABINET AND REPLACE WITH 64" HIGH CLOSET CABINET WITH ROD AND SHELF
 - 6 NEW BENCH
 - 7 NEW WALL, HANG MEDICINE CABINET
 - 8 NEW LOCATION OF BALANCED WINDOW
 - 9 NEW LIBRARY SHELVES
 - 10 NO ACCESS HARDWARE
 - 11 NEW ONE-WAY MIRROR WITH DRAFTS BOTH SIDES
 - 12 REMOVE AND RELOCATE EXISTING CORBELS
 - 13 NEW LOCATION FOR EXISTING CORBELS
 - 14 REMOVE EXISTING WALL TO 36" ABOVE FINISHED FLOOR WITH WOOD CAP
 - 15 NEW WALL 36" HIGH WITH WOOD CAP
 - 16 NEW DOOR 36" HIGH
 - 17 NEW WALL 60" HIGH WITH WOOD CAP
 - 18 REMOVE DOOR
 - 19 RELOCATE REFRIGERATOR
 - 20 NEW 8" HIGH CEDAR FENCE W/ 3 KEYS GATE
 - 21 REMOVE WINDOW TO BE REBUILT AND FILL IN WALL TO MATCH EXISTING
 - 22 NEW WORK SURFACE (COUNTER)
 - 23 NEW DUTCH DOOR
 - 24 REMOVE DOOR AND REPLACE W/ 1" LABEL DOOR
 - 25 REMOVE GLASS PARTITION THIS AREA
 - 26 NEW WINDOW LOCATION
 - 27 LOWER URINAL TO FIN. HGT. • 4" AFF.
 - 28 NEW GATE 1'-0" HIGH
 - 29 PROVIDE TILE THIS AREA, MATCH OTHER TILE AREA
 - 30 PROVIDE LEVER HANDLE THIS DOOR/6
 - 31 PROVIDE FULL HANDLE THIS DOOR
 - 32 REVERSE DOOR SING
 - 33 VINYL FLOORING THIS AREA

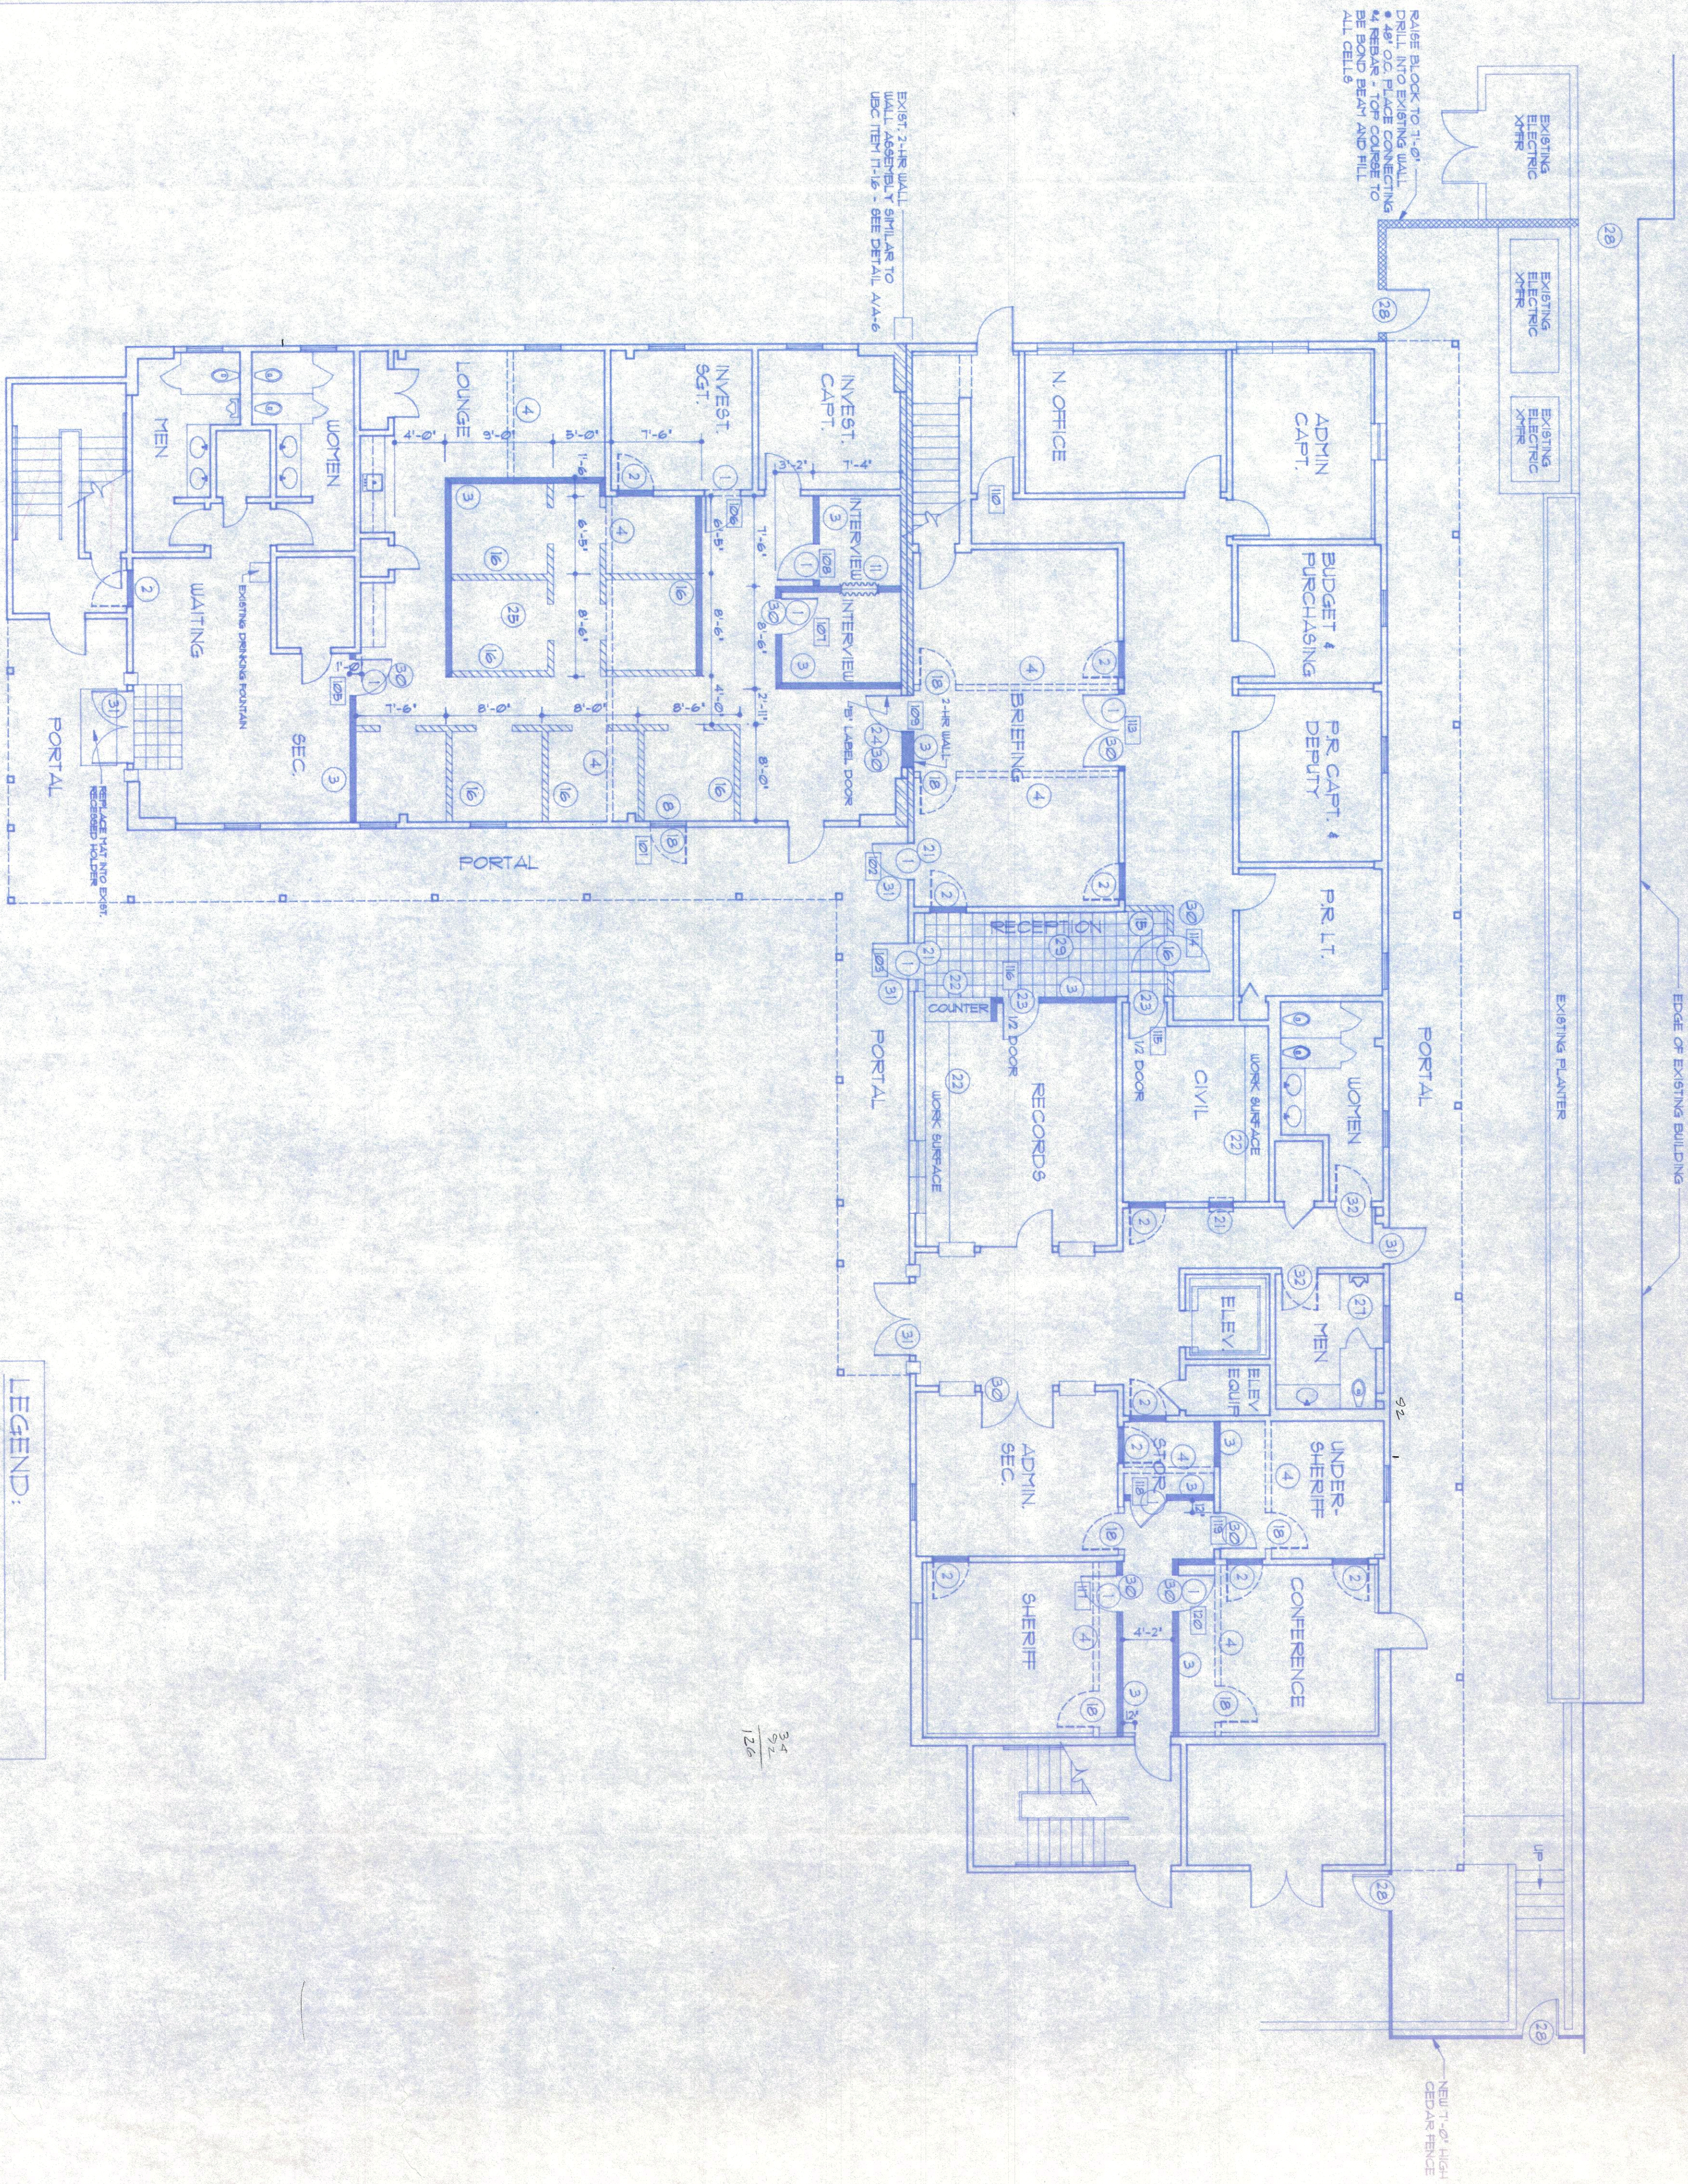

FIRST FLOOR PLAN

TERRITORIAL PLAZA

McHugh • Lloyd • Tryk
ARCHITECTS
301 NORTH GUADALUPE, SUITE 201
SANTA FE, NEW MEXICO 87501
TELEPHONE 505-988-9789 FAX 505-988-1166

FIRST
FLOOR
PLAN

OCT 2 1992