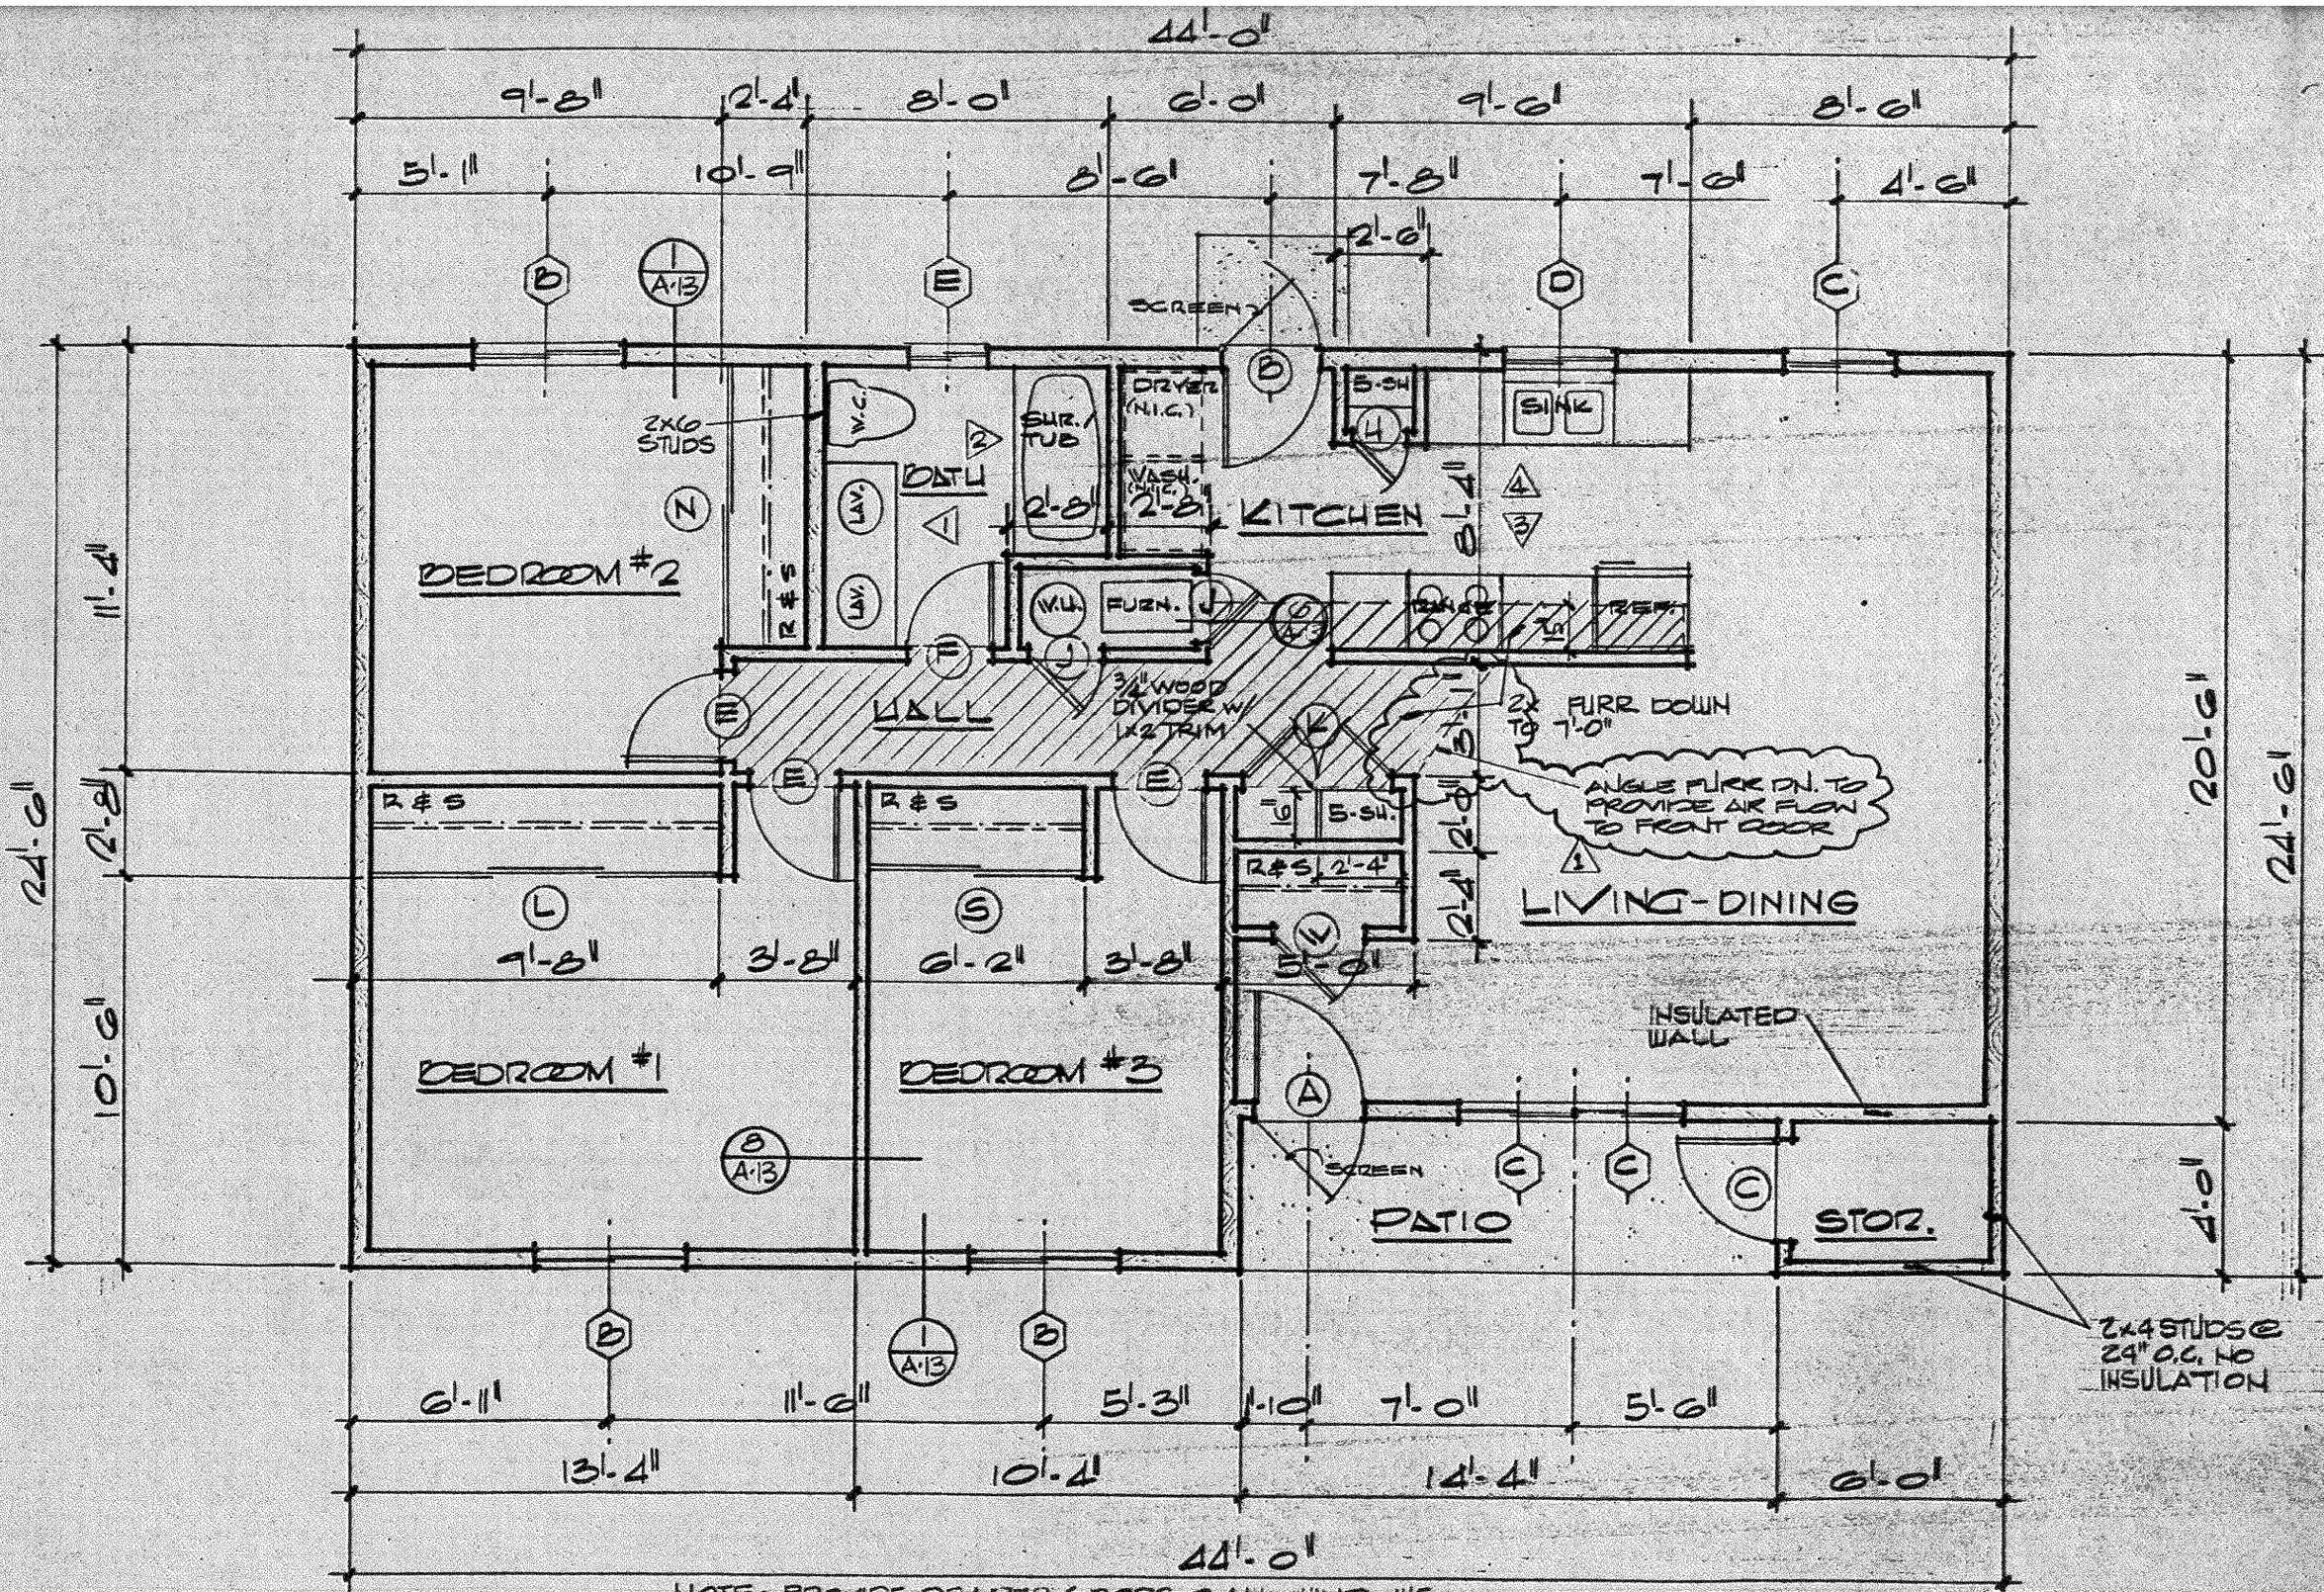

NOTE: PROVIDE DRAPERY RODS @ ALL WINDOWS

3-BR

TA FE COUNTY HOUSING AUTHORITY