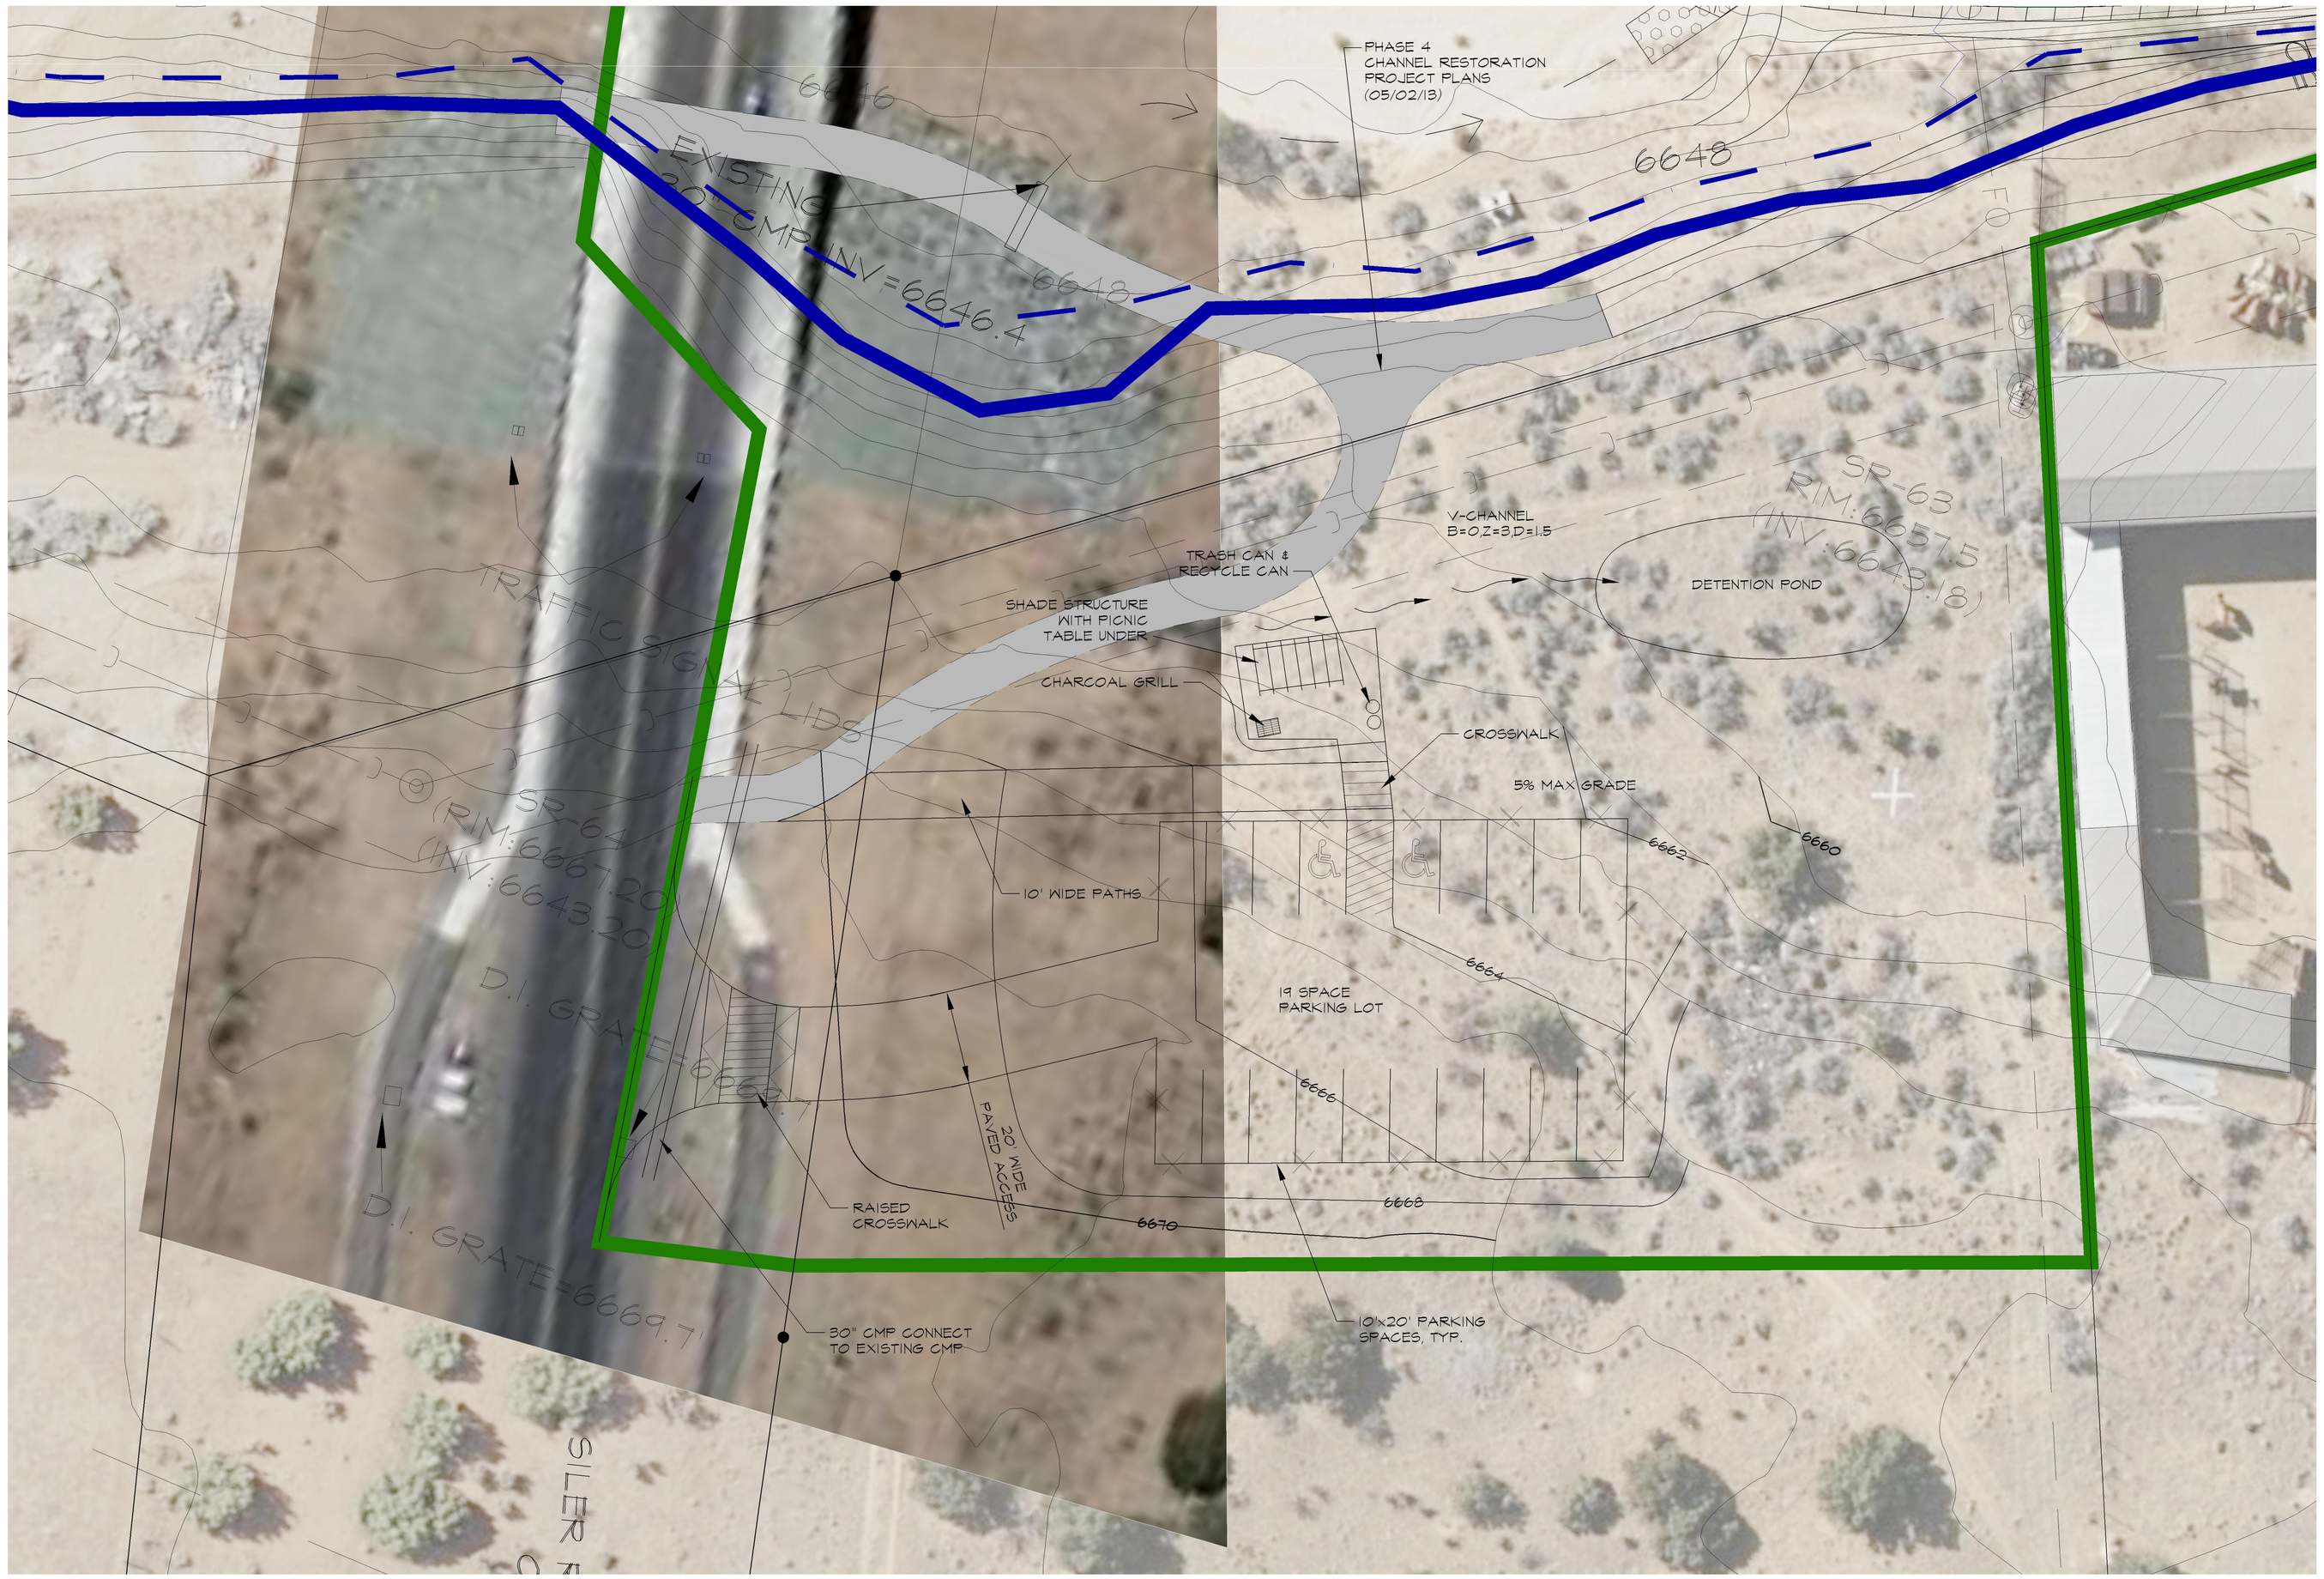

NOTES:

1. DIGITAL GIS DATA OF ORTHOPHOTOGRAPHY, TOPOGRAPHY AND SOME LOT LINES AND OWNER INFORMATION OUTSIDE OF PROJECT BOUNDARIES PROVIDED BY DIGITALGLOBE.

NORTH

SCALE: 1" = 20'

REVISIONS

DATE	BY

DAWSON SURVEYS INC.
PROFESSIONAL LAND SURVEYORS
2502 B CAMINO ENTRADA
SANTA FE, N.M., 87507
PH: (505) 471-6660

SFEC
Santa Fe Engineering Consultants, LLC
1599 St. Francis Drive, Suite B
Santa Fe, N. M. 87505
(505) 982-2845 Fax (505) 982-2641
http://www.SFENGR.com

WATERSHED WEST
ENGINEERING HYDROLOGY RESTORATION
1288 LEJANO LANE, SANTA FE, NM 87501 (505) 670-4896 WWW.WATERSHEDWEST.COM

DESIGN ENGINUITY
1421 Luisa Street, Suite E, Santa Fe, New Mexico
(505) 491-9991

SANTA FE RIVER GREENWAY

SILER ROAD TRAILHEAD CONCEPTUAL PLAN

SCALE	DWG NO.	DATE
1"=20'		05/01/2013
F4DR CASE #		SHEET NO. B5