# Map of Definite Location
## Santa Fe County Maintained Road 84-F
Santa Fe County, New Mexico
March 2020

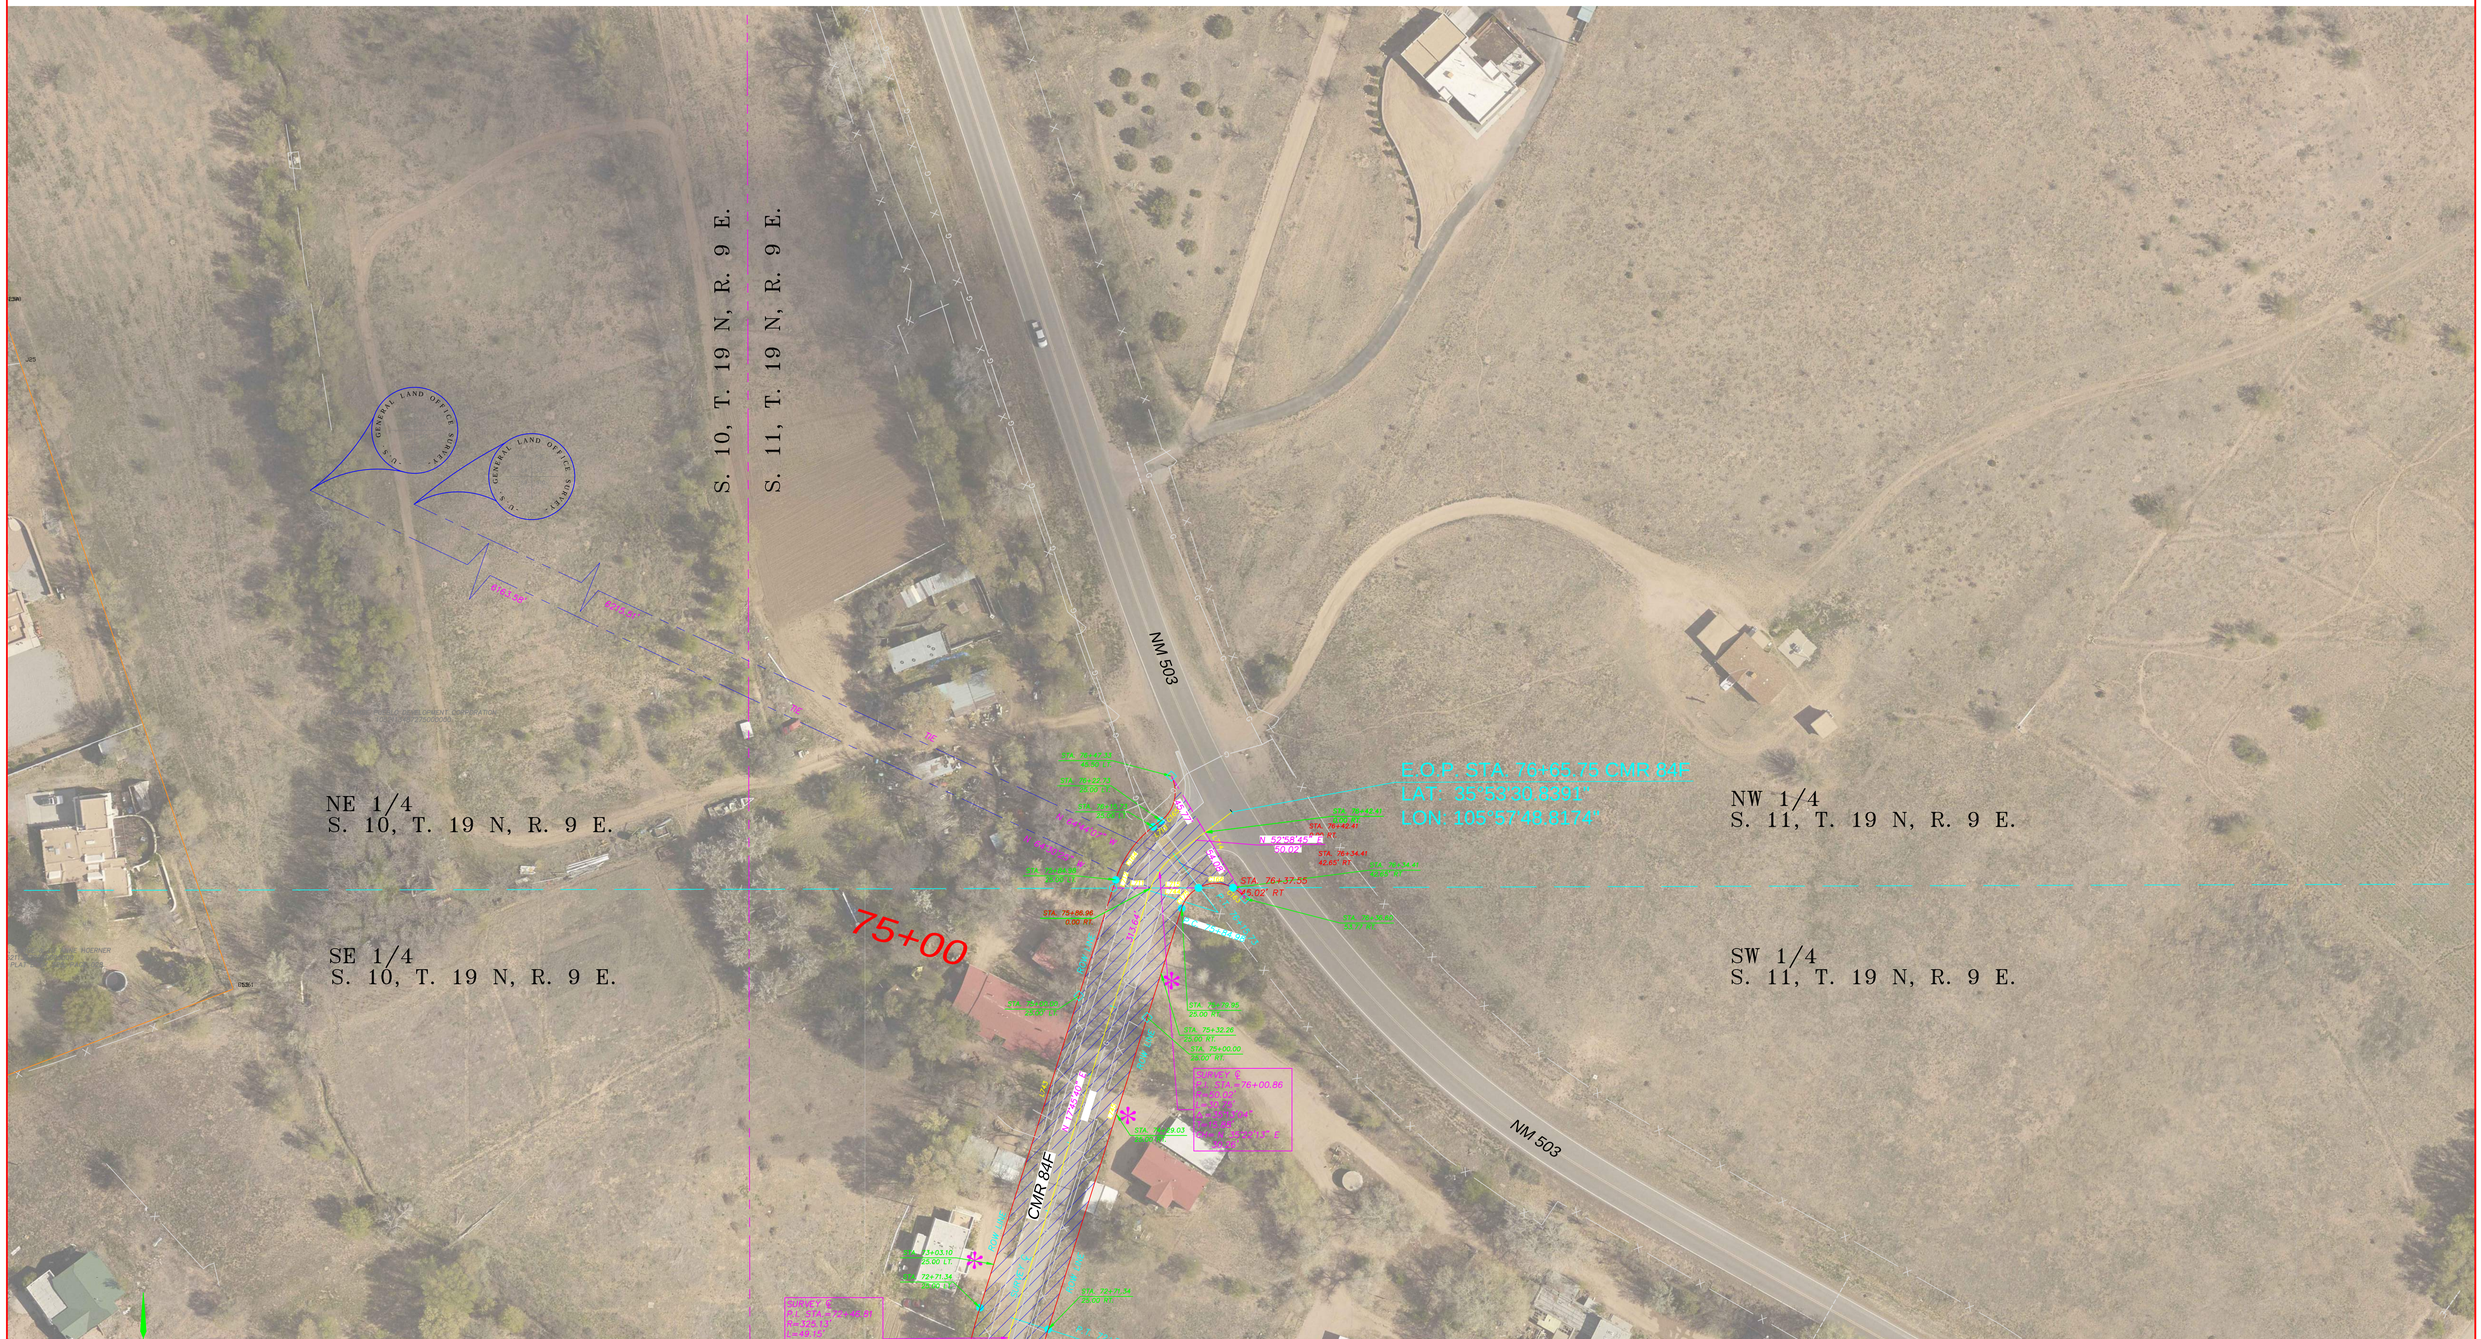


| COORDINATE AND DIMENSION INFORMATION | | | | | | |
|---|---|---|---|---|---|---|
| STATE PLANE ZONE: NM-C | GRID/GROUND COORDINATES: GRID | TYPE: STANDARD | | | | |
| HORIZONTAL DATUM: NAD83 | VERTICAL DATUM: NAVD88 | ROTATION ANGLE: 0° 00' 00.00" | MATCHES DRAWING UNITS: YES | | | |
| CONTROL USED: NATIONAL GEODETIC SURVEY | | BASE POINT FOR SCALING AND/OR ROTATION: N = 0 E = 0 | | | | |
| COMBINED SCALE FACTOR: GRID TO GROUND: 1.0003727424 GROUND TO GRID: 0.9996273965 | DISTANCE ANNOTATION: GROUND | BEARING ANNOTATION: GEODETIC | ELEVATION TRANSLATION: ±0.00' | ELEVATIONS VALID: NO | | |

| PLSS INFORMATION | | | | INDEXING INFORMATION FOR COUNTY CLERK | |
|---|---|---|---|---|---|
| LAND GRANT: NAMBE PUEBLO GRANT | | | | PROPERTY OWNER: NAMBE PUEBLO/PRIVATE | |
| SECTION: 11 | TOWNSHIP: 19 NORTH | RANGE: 9 EAST | MERIDIAN: NMPM | SUBDIVISION NAME: N/A | |
| CITY: SANTA FE | | COUNTY: SANTA FE | STATE: NM | UPC: N/A | |


PRECISION SURVEYS, INC.
OFFICE LOCATION:
9200 San Mateo Boulevard, NE
Albuquerque, NM 87113
505.856.5700 PHONE
505.856.7900 FAX


| PROJECT INFORMATION | |
|---|---|
| CREW/TECH: BO/SP/MA/KW | DATE OF SURVEY: 2015-2019 |
| DRAWN BY: JK/MP | CHECKED BY: LM/RB |
| PSI JOB NO. 18-1100-NAMBE | SHEET NUMBER 13 OF 66 |